
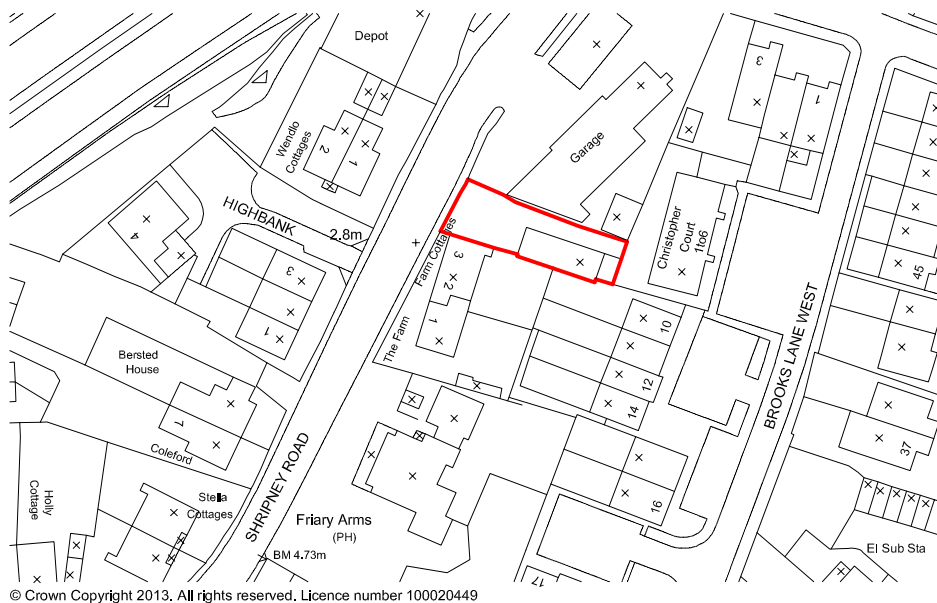


LOCATION PLAN - 1/1250

Existing 3 X No. car parking spaces,
one situated on the ramp.

LIGHT INDUSTRIAL BUILDING

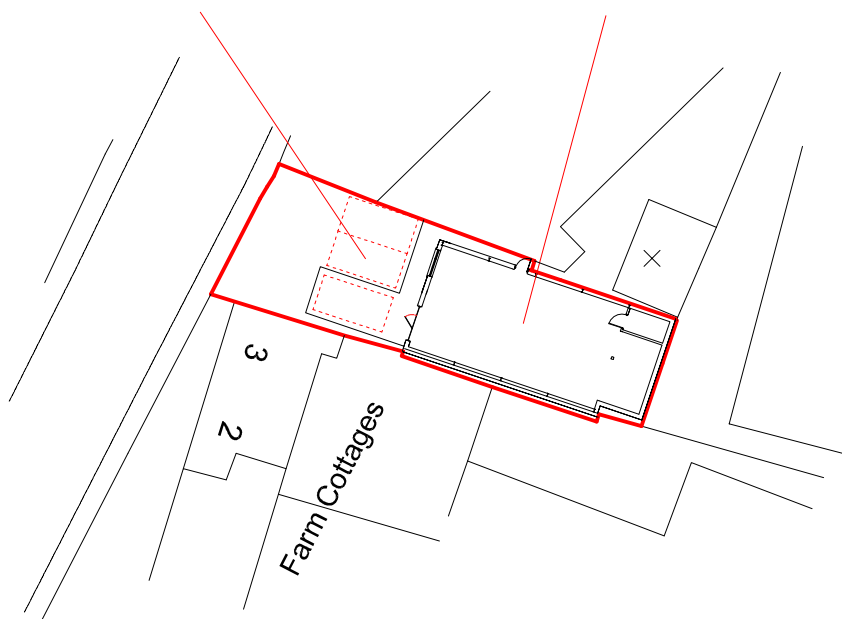

SITE PLAN - 1/500

SUSSEX BUILDING CONSULTANCY LIMITED

COOPERS YARD, SHRIPNEY ROAD,
BOGNOR REGIS, WEST SUSSEX.

SCALE - 1/1250 REV - DATE - 03/01/2012



3 NORTHCOTE ROAD
BOGNOR REGIS
PO21 5LZ

TEL/FAX - (01243) 861379