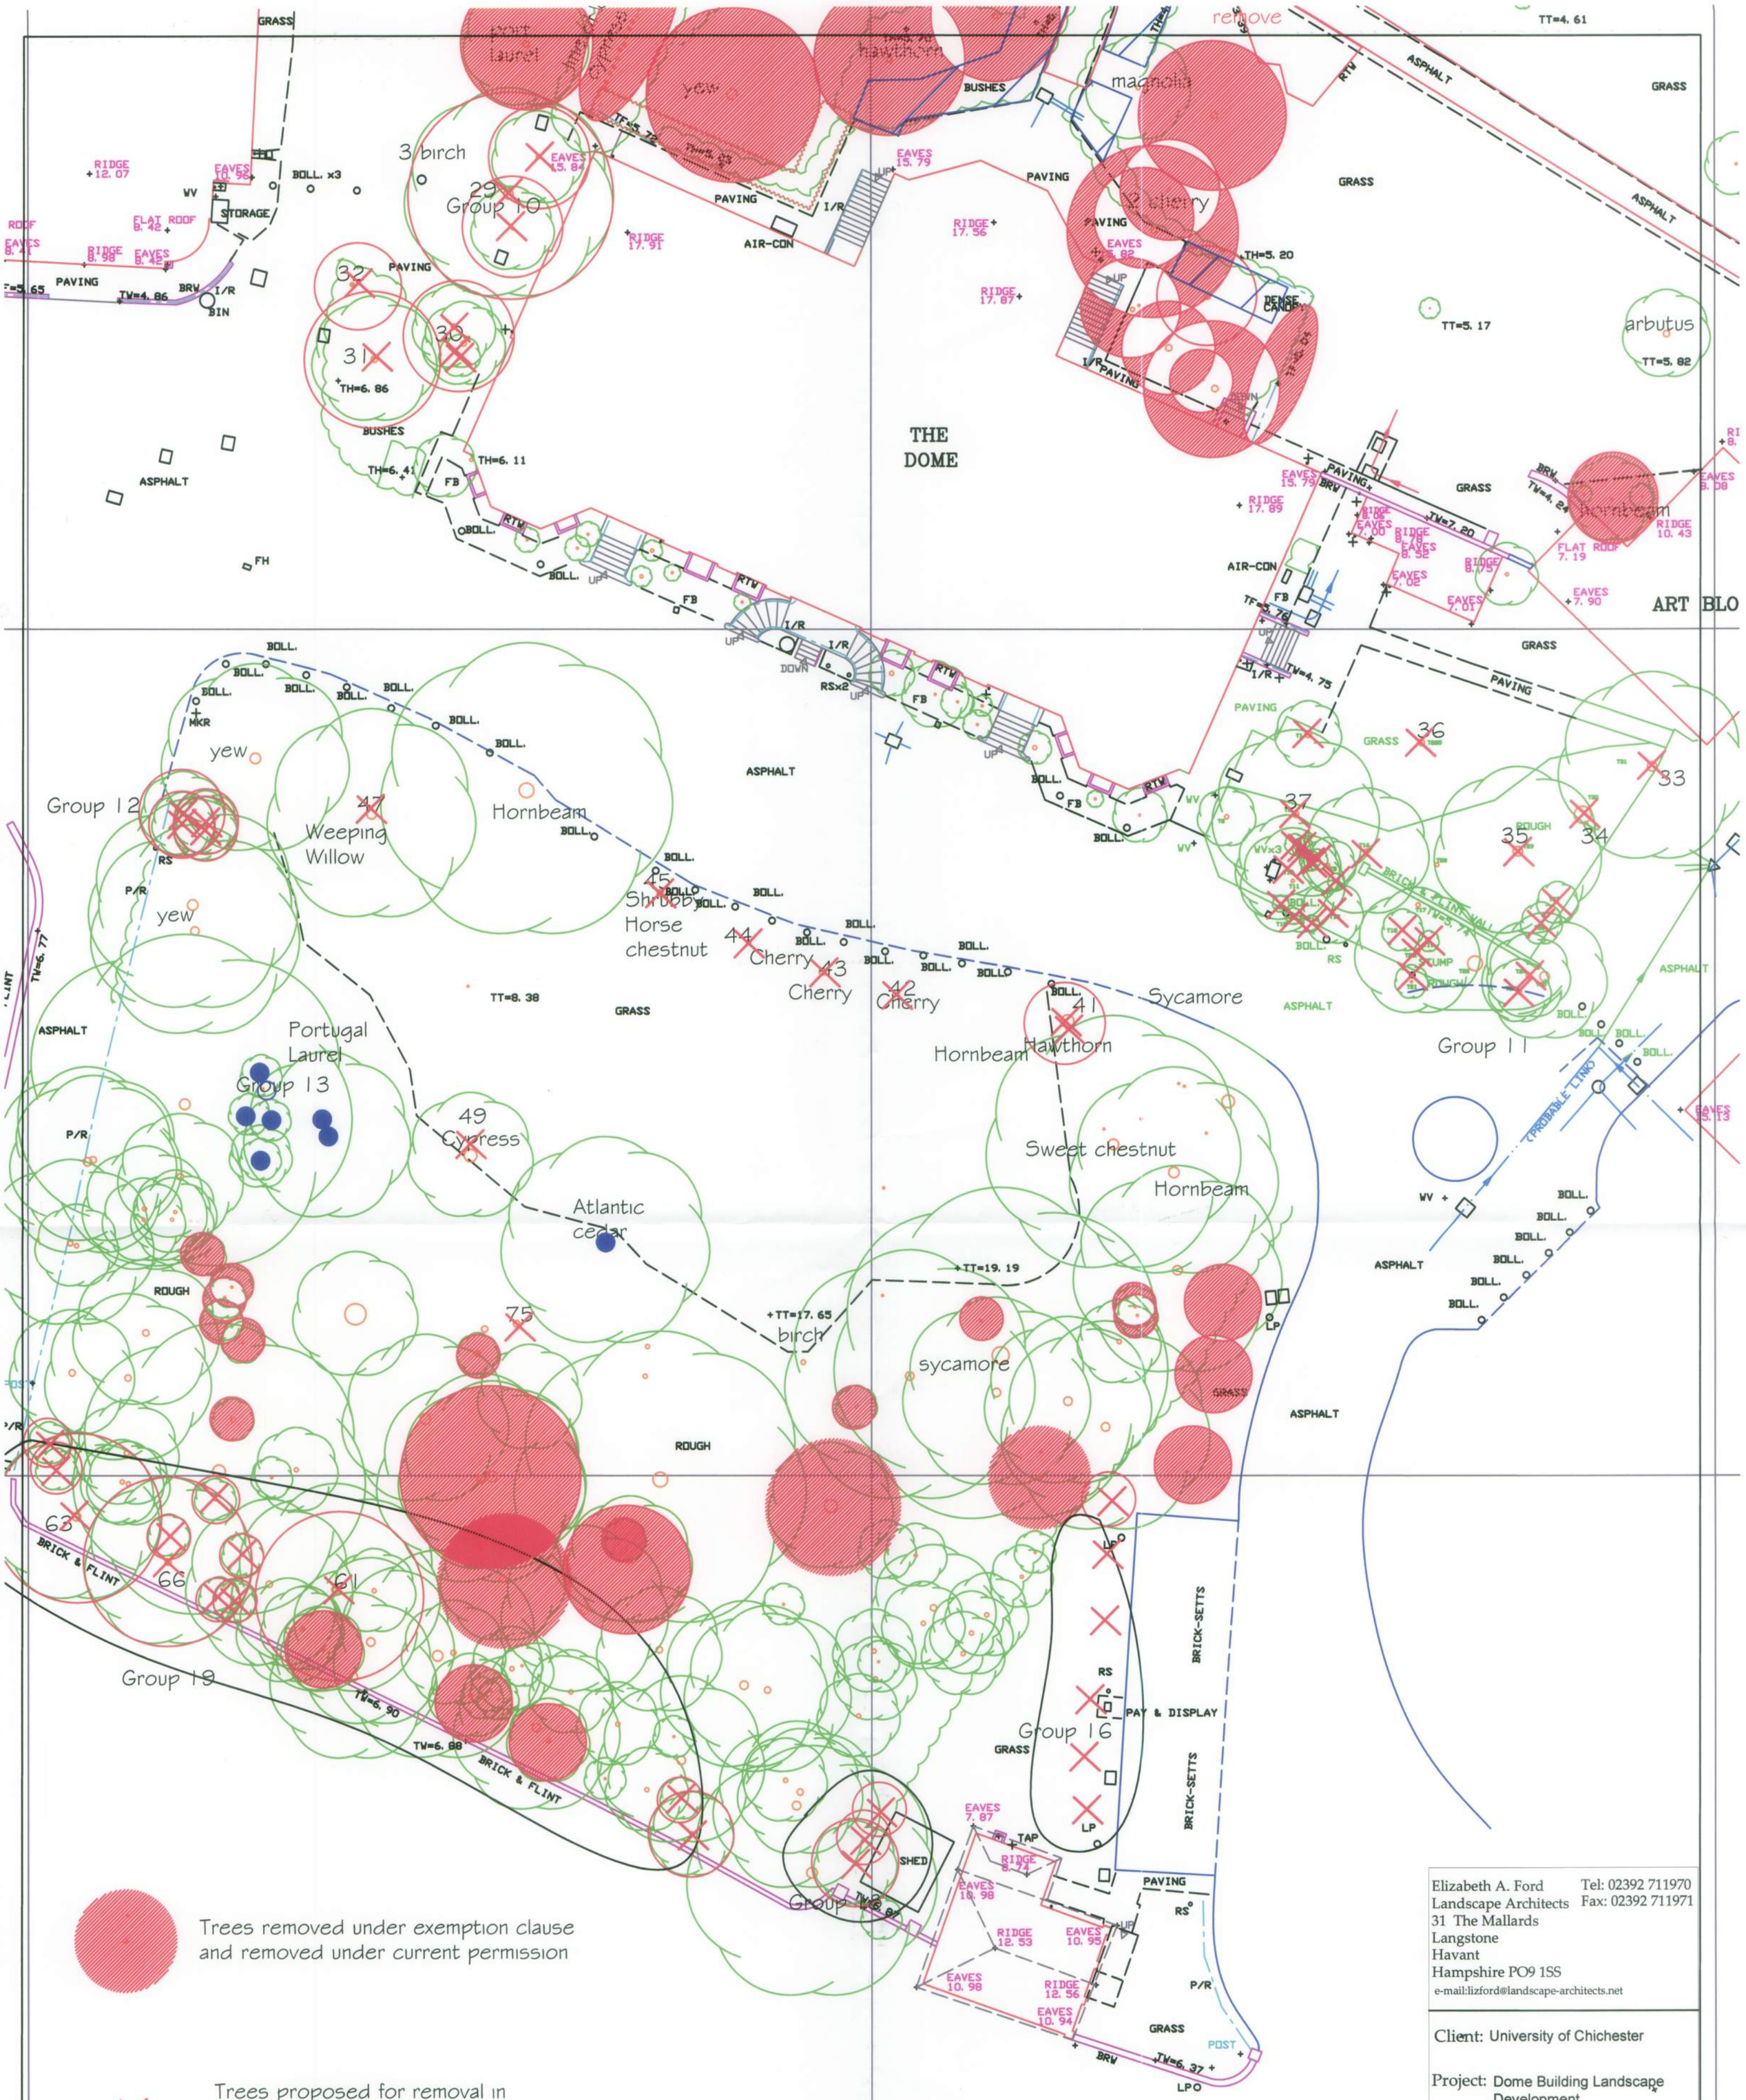

Trees removed under exemption clause and removed under current permission

Trees proposed for removal in current application

Trees proposed for pruning in current application

Elizabeth A. Ford
Landscape Architects
31 The Mallards
Langstone
Havant
Hampshire PO9 1SS
e-mail:lizford@landscape-architects.net
Tel: 02392 711970
Fax: 02392 711971

Client: University of Chichester

Project: Dome Building Landscape Development

Drawing: Conservation Area Notification: Trees for Removal or Pruning

Drawing no: AR/Inst/102.5

Scale: 1:250@A1

Drawn by: EAF

Date: 10.05.2012

BR|150|12 + BR|151|12|L.