


Trees removed under exemption clause and removed under current permission

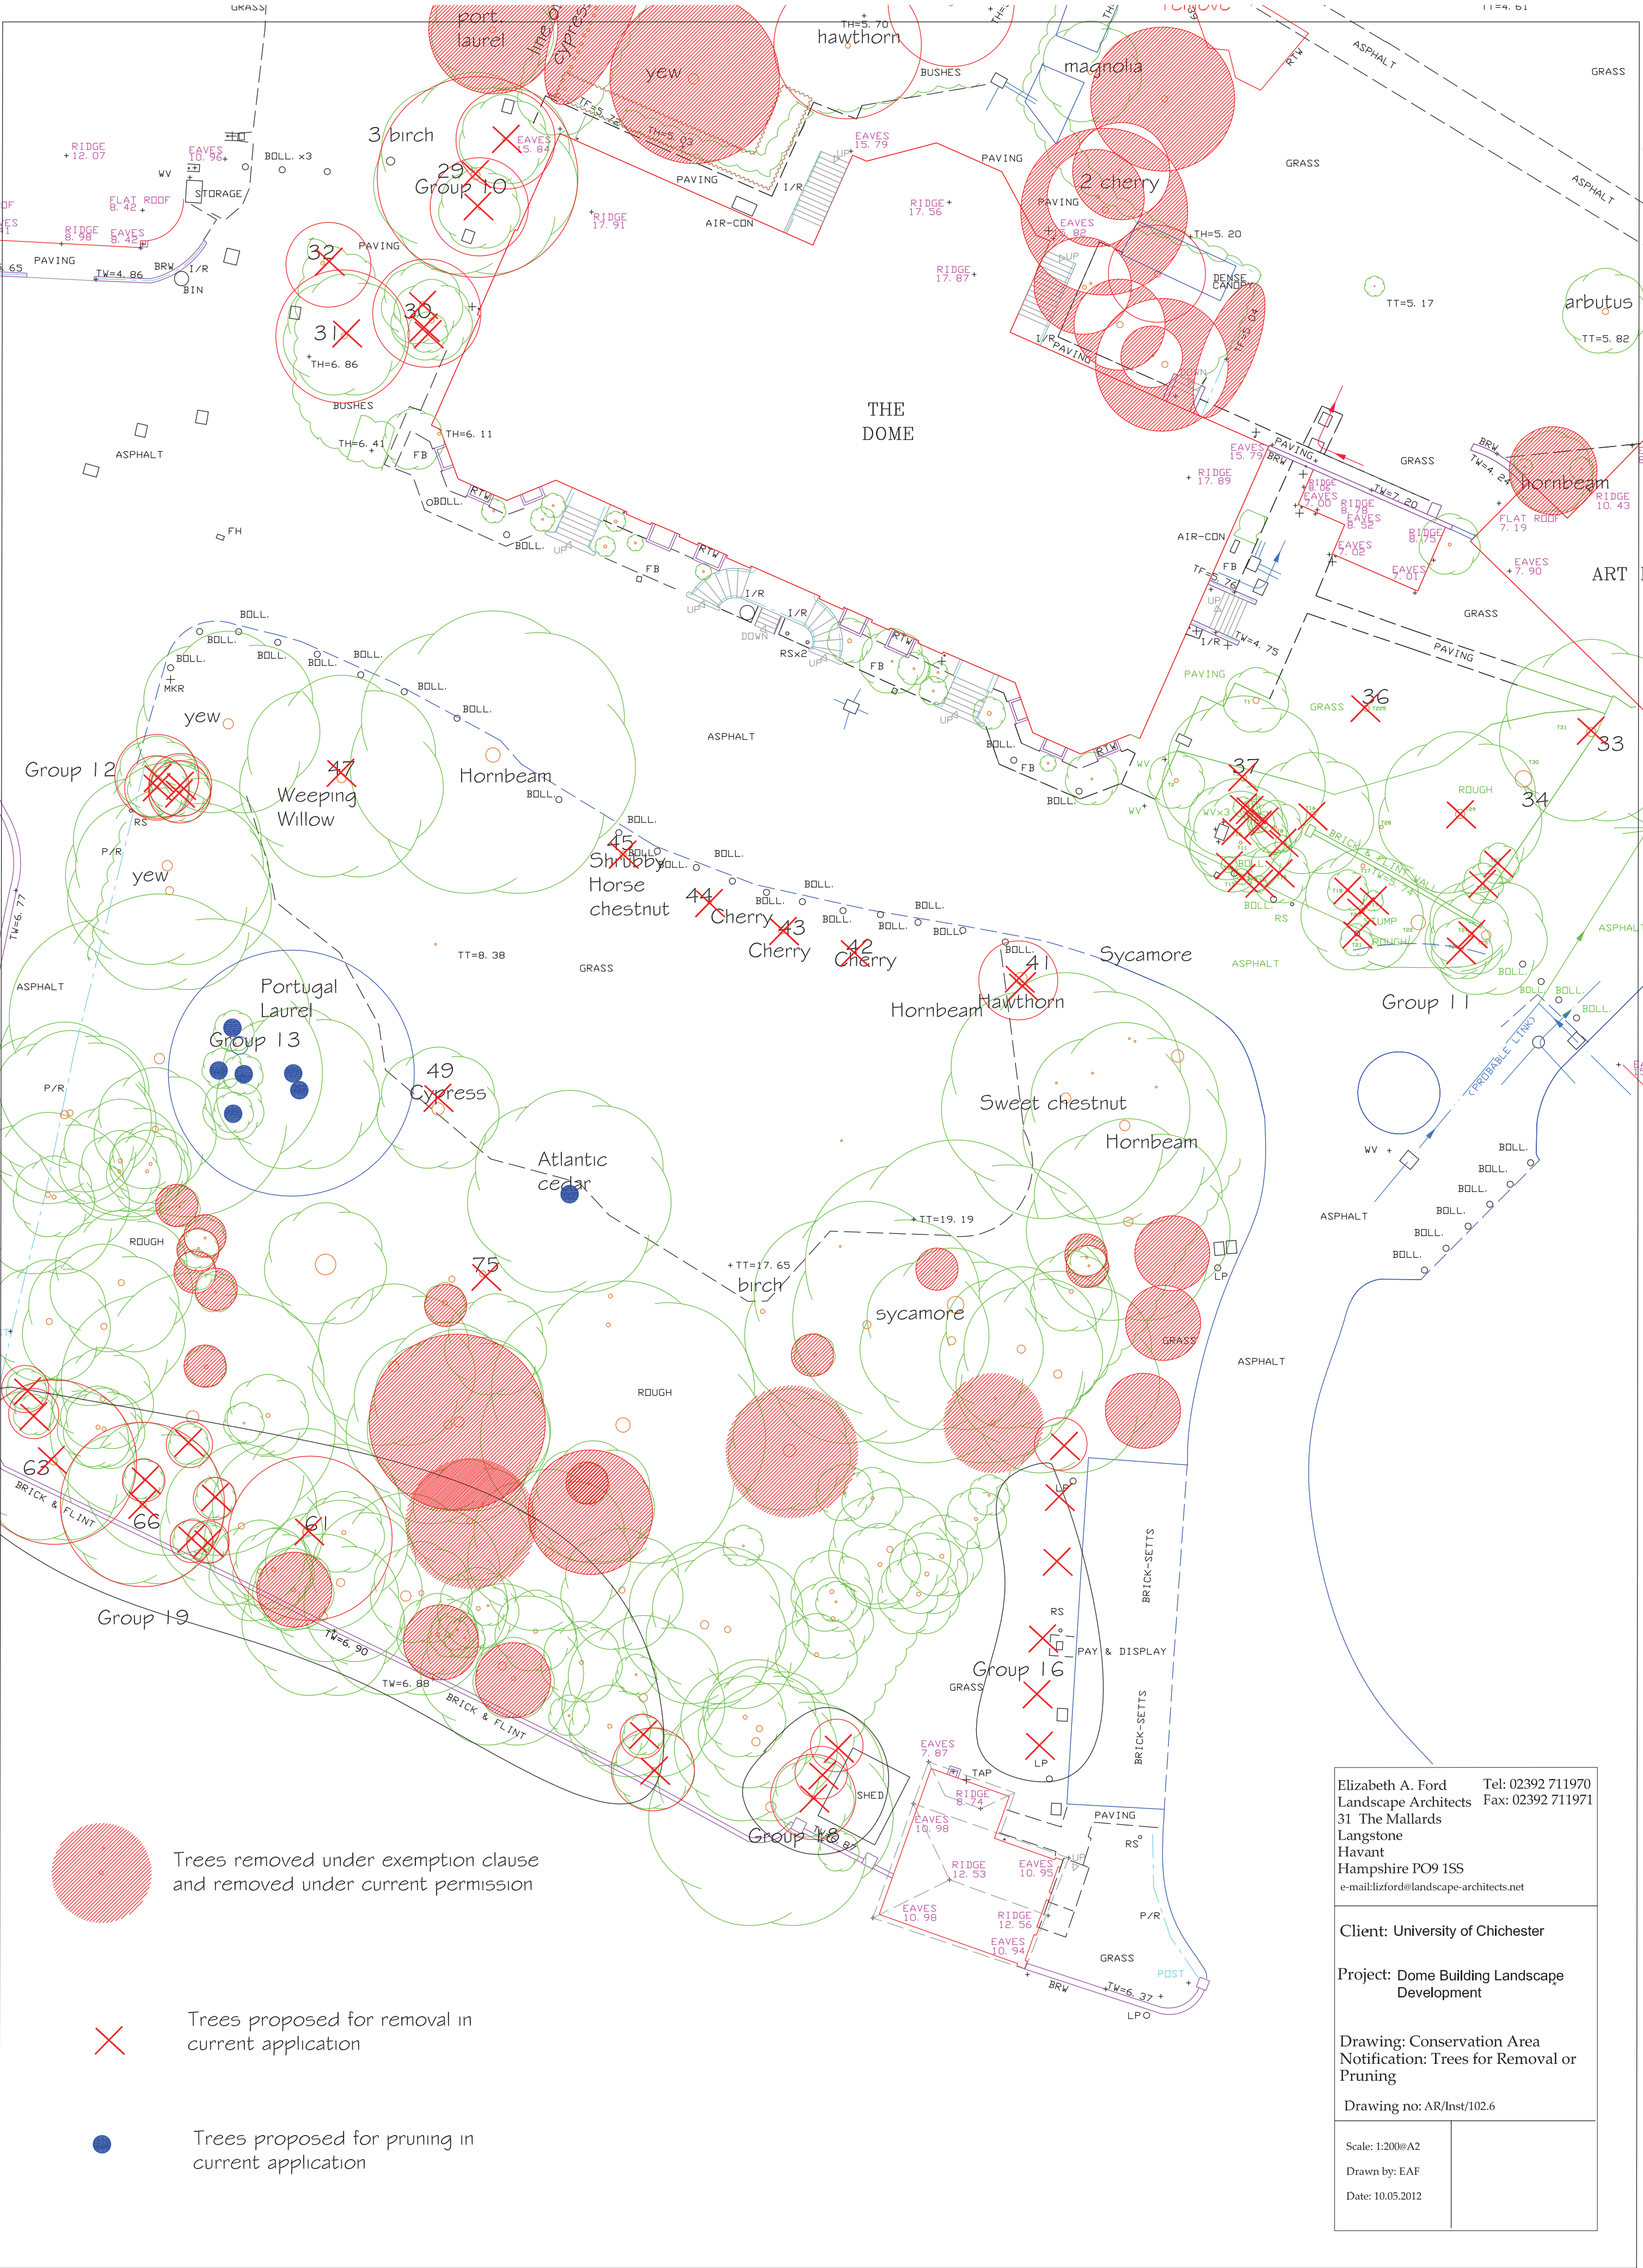

Trees proposed for removal in current application



Trees proposed for pruning in current application

Elizabeth A. Ford Tel: 02392 711970
Landscape Architects Fax: 02392 711971
31 The Mallards
Langstone
Havant
Hampshire PO9 1SS
e-mail: lizford@landscape-architects.net

Client: University of Chichester

Project: Dome Building Landscape Development

Drawing: Conservation Area
Notification: Trees for Removal or Pruning

Drawing no: AR/Inst/102.6

Scale: 1:200@A2
Drawn by: EAF
Date: 10.05.2012