



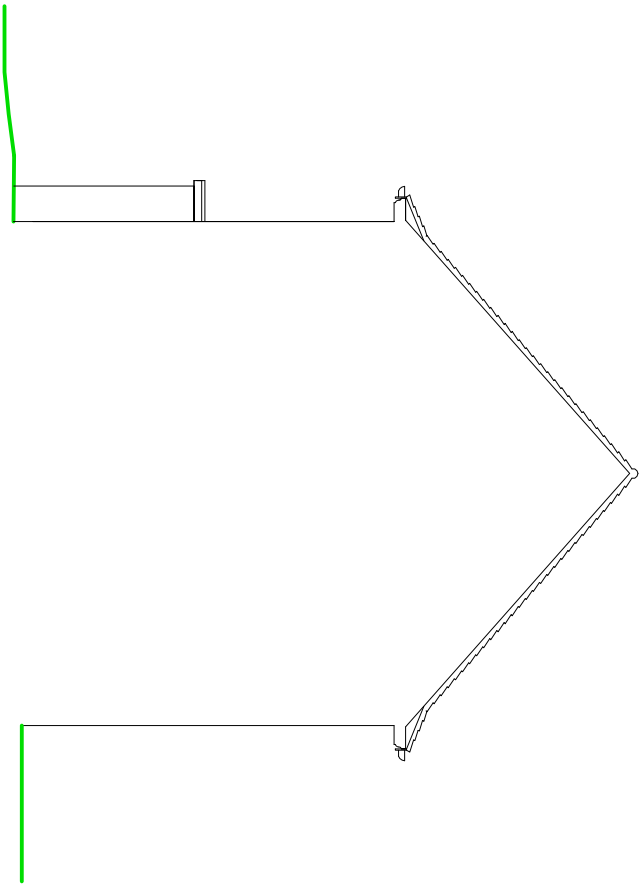

SIDE ELEVATION

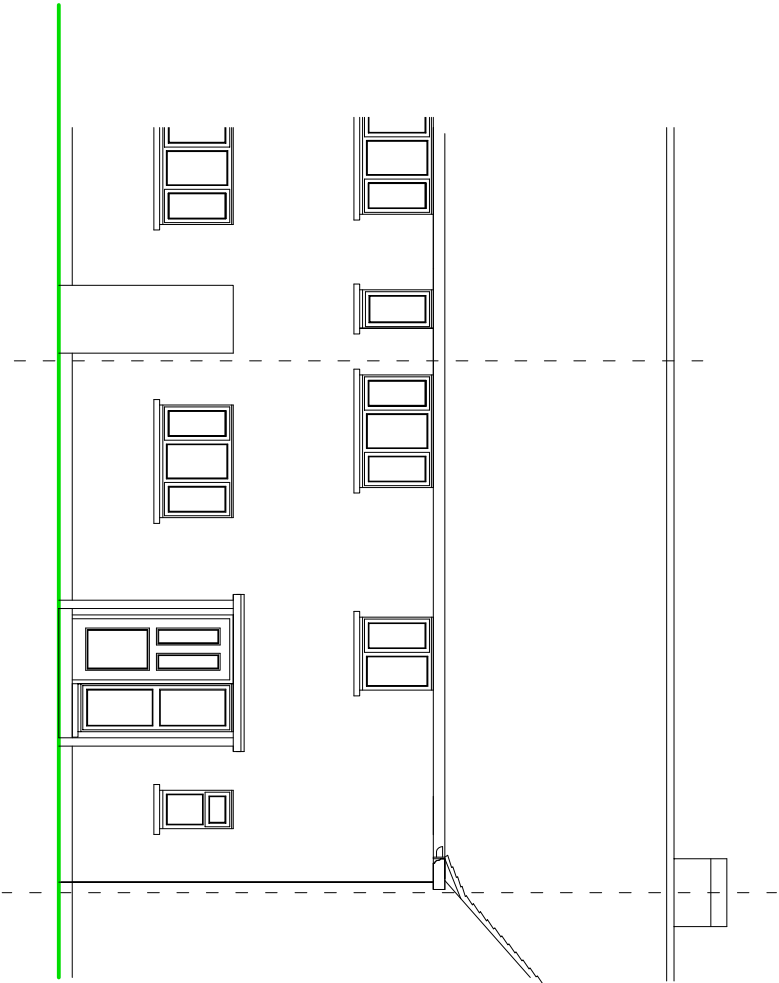


FRONT ELEVATION

NOTES


ROOF - Plain clay tiles to pitched roof.

WALLS - Face brickwork.


WINDOWS/DOORS - White framed PVC double glazed units.

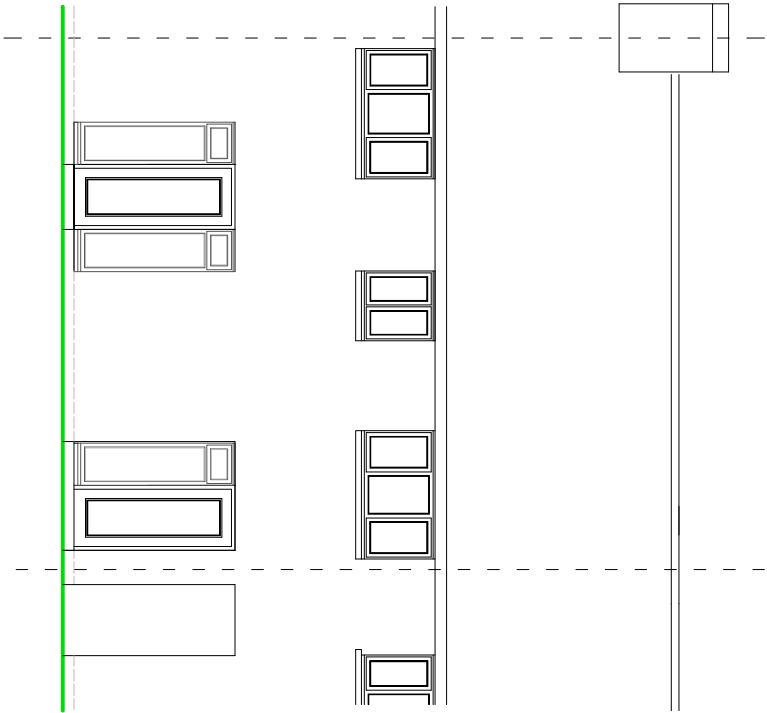

REAR ELEVATION

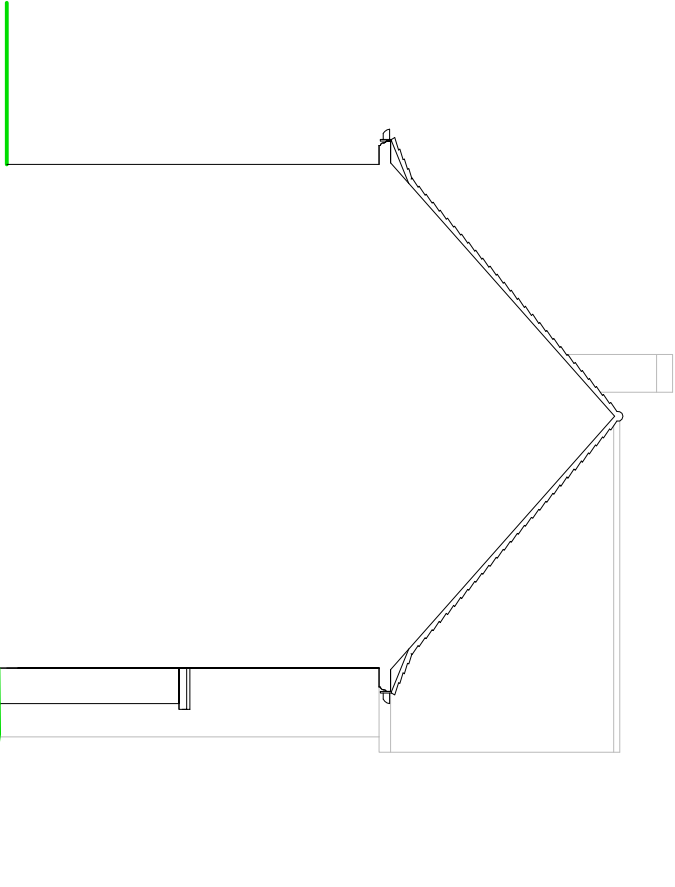

SIDE ELEVATION

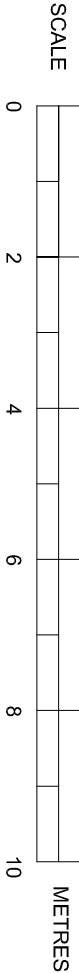

EXISTING ELEVATIONS

Scale 1:100 on A3

SUSSEX BUILDING CONSULTANCY LIMITED

38 ASH GROVE,
BOGNOR REGIS, WEST SUSSEX.

SCALE - 1/100 REV - DATE - 11/05/2021



LABC

partner

1 MORTIMER ROAD
BOGNOR REGIS
PO21 4JZ

TEL - (01243) 861379

ARUN DISTRICT COUNCIL BR/152/21/HH