




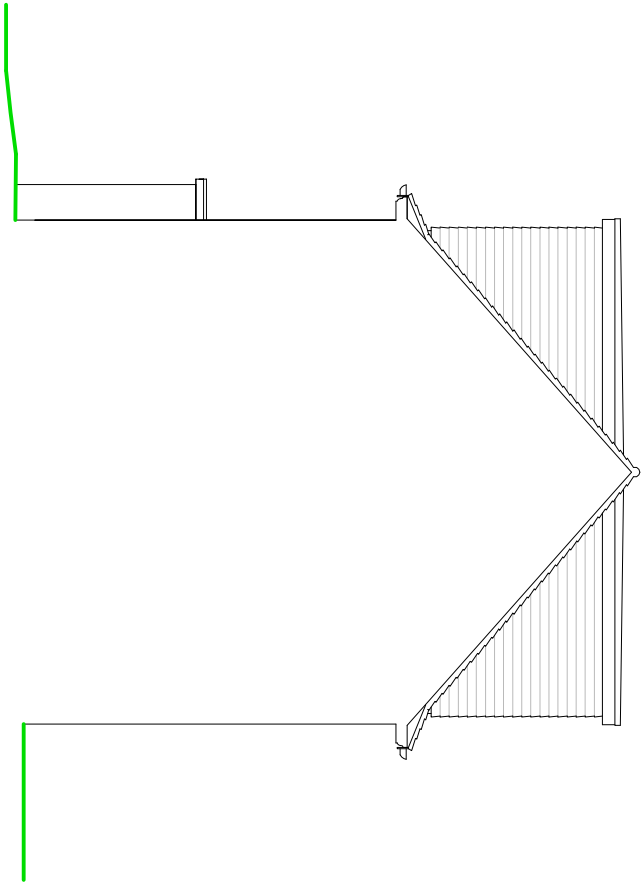


SIDE (NORTH) ELEVATION

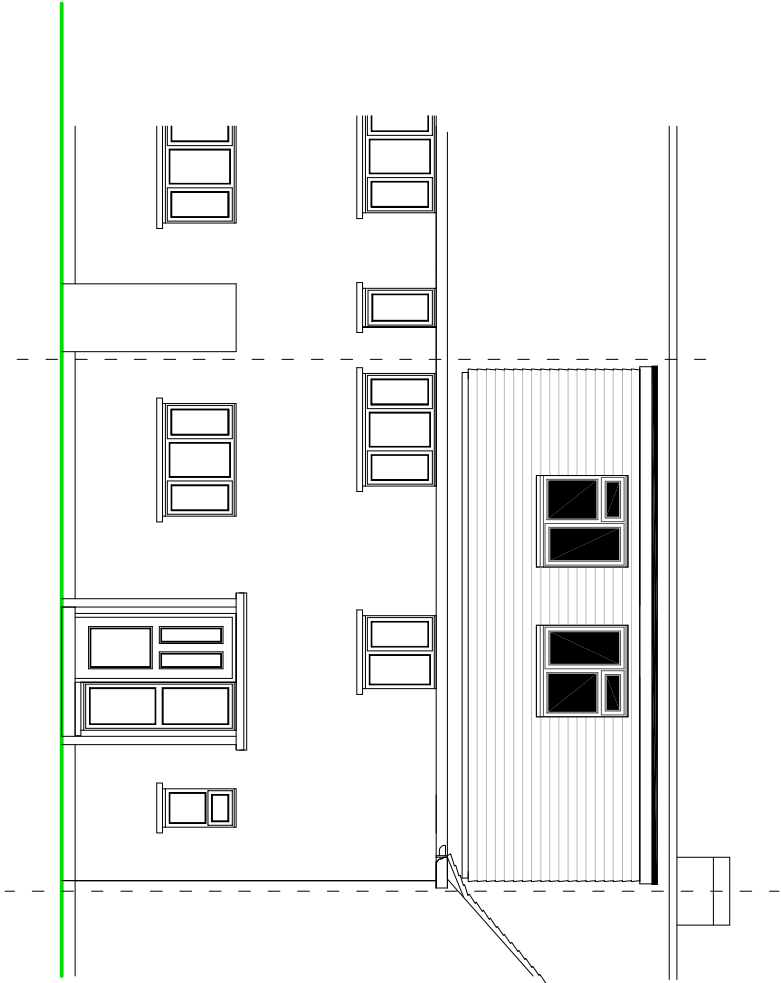

FRONT (EAST) ELEVATION

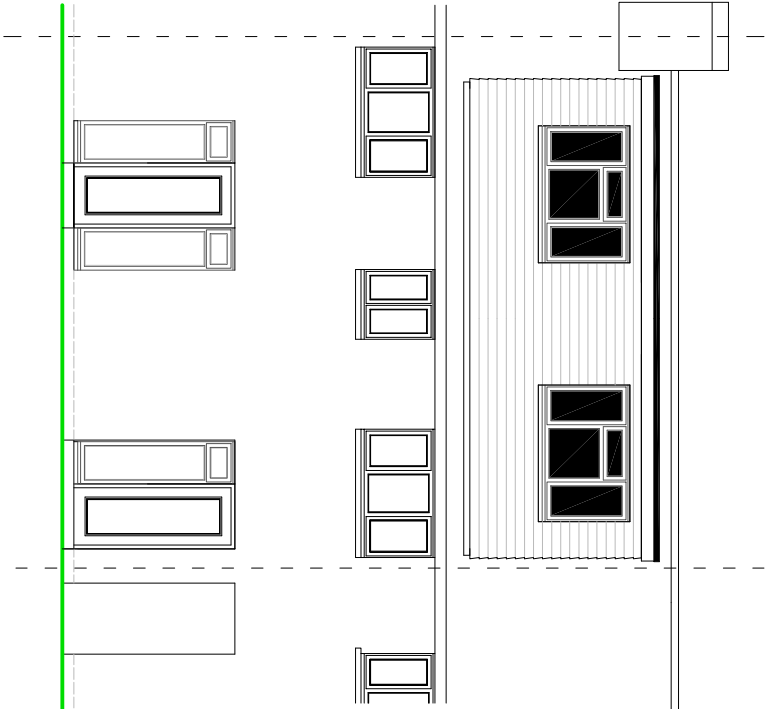


REAR (WEST) ELEVATION

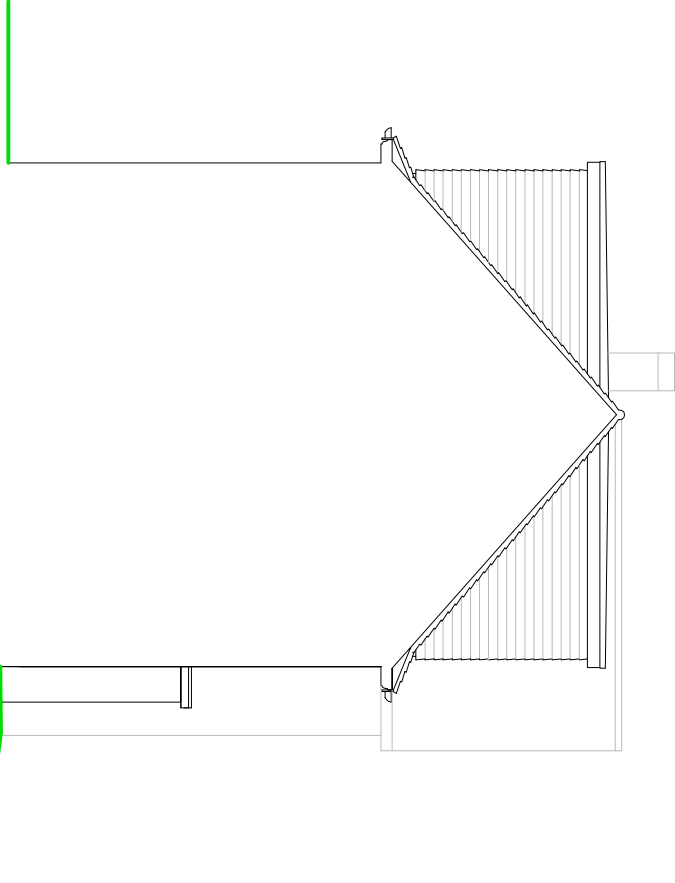

SIDE (SOUTH) ELEVATION

- NOTES
- ROOF - GRP cover to flat roof.
 - WALLS - Plain tile hanging to match existing.
 - WINDOWS/DOORS - White framed PVC double glazed units.

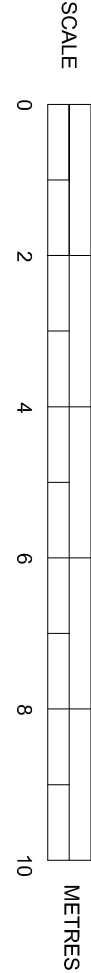

PROPOSED ELEVATIONS

Scale 1:100 on A3

SUSSEX BUILDING CONSULTANCY LIMITED

38 ASH GROVE,
BOGNOR REGIS, WEST SUSSEX.

SCALE - 1/100 REV - A DATE - 26/05/2021

LABC
partner
3 NORTHCOTE ROAD
BOGNOR REGIS
PO21 6AZ
TEL - (01243) 881379