



SITE LOCATION

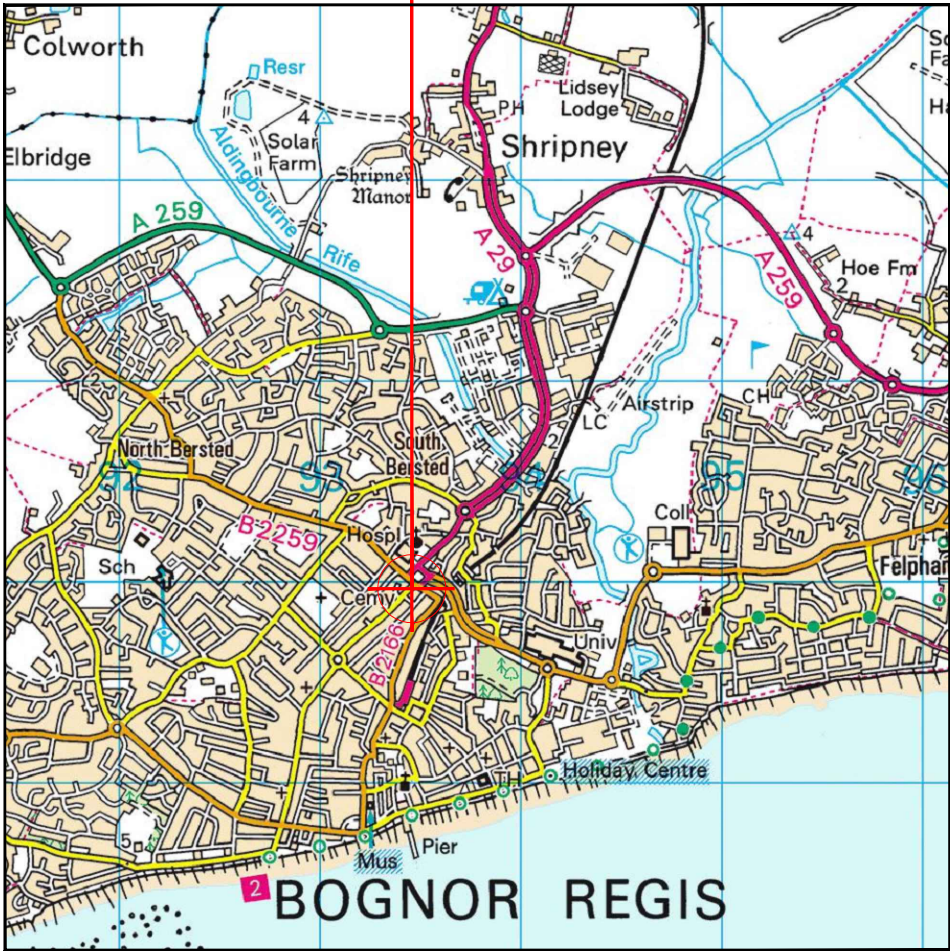

Reproduced by permission of Ordnance Survey on behalf of the Controller of Her Majesty's Stationery Office
All rights reserved. © Crown Copyright licence no.100022432

SITE AREA PLAN

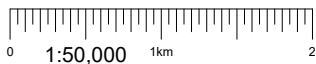


SITE PHOTOGRAPH



Reproduced by permission of Ordnance Survey on behalf of the Controller of Her Majesty's Stationery Office All rights reserved. © Crown Copyright licence no.100022432

SITE LOCATION PLAN

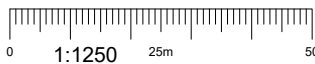

GOOGLE MAPS QR CODE


GOOGLE MAPS - [Hyperlink to map of the site](#)

GOOGLE STREETVIEW - [Hyperlink to streetview of the site](#)

NOTES:

1. ALL DIMENSIONS IN MM UNLESS OTHERWISE NOTED.

DIRECTIONS TO SITE:

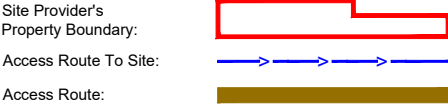

Master:	MBNL / EE / H3G:	Project:	Purpose of Issue:	Issue:
M001	MBNL	H3G UNILATERAL SW	Planning	A
Date:	18/06/2020	Revision / Upgrade Description:		
Drawn:	C. Pettigrew	First Issue		
Checked:	A. Dobson			
Approved:	A. Dobson			
				
Hutchison 3G UK Limited Star House, 20 Grenfell Road Maidenhead, SL6 1EH Tel: 01628 765 000 Fax: 01628 765 001		H3G Base Station Information line: 0845 6043000 Available 8am-8pm Monday to Friday		Hatfield Business Park Hatfield Hertfordshire AL10 9BW Tel: 01707 315000 Fax: 01707 319001



Mobile Broadband Network Limited
Sixth Floor, Thames Tower, Station Road, Reading, RG1 1LX

Design Consultant & Principal Contractor:



Site Name:
VICTORIA ROAD/ CHICHESTER ROAD

Site ID:
1060182

Address:
VICTORIA DRIVE
CHICHESTER ROAD
BOGNOR REGIS
WEST SUSSEX
PO22 9LQ

Title:
002 SITE LOCATION PLAN

Project:
H3G UNILATERAL S.W.

Purpose of Issue:
PLANNING

EE Cell ID: 55841	MBNL Cell ID: ARN004	3UK Cell ID: PO0196
----------------------	-------------------------	------------------------

Master Drawing No: 1060182_ARN004_55841_PO0196_M001	Issue: A
--	-------------



100mm

50mm

10mm

VICTORIA ROAD (30mph)
ONE WAY

ELEVATION A

EXISTING DROPPED KERB
C/W TACTILE PAVING

EXISTING 9M LAMP POST

EXISTING KOMODO CABINET ON CONCRETE BASE

EXISTING 17.5m HIGH PHASE 5 MONOPOLE ON
ROOT FOUNDATION.

EXISTING SECURE FLEXI CABINET
CONTAINING 3G EQUIPMENT, UCU'S,
TX EQUIPMENT AND DISTRIBUTION
BOARD

EXISTING 1.6M HIGH BRICK
WALL


EXISTING DORSET CABINET
CONTAINING 2G & 4G
EQUIPMENT

GROUND LEVEL ±0.00m

APPROX TREE LEVEL
+8.0m AGL

APPROX TREE LEVEL
+8.0m AGL

EXISTING SITE PLAN

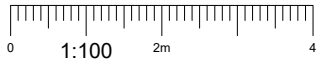

3G / 4G Antenna ID	Existing 3G Bearing
uA1	0°
uB1	120°
uC1	240°

NOTES:

1. ALL DIMENSIONS IN MM UNLESS OTHERWISE NOTED.

Master:	MBNL / EE / H3G:	Project:	Purpose of Issue:	Issue:
M001	MBNL	H3G UNILATERAL SW	Planning	A
Date:	18/06/2020	Revision / Upgrade Description:		
Drawn:	C. Pettigrew	First Issue		
Checked:	A. Dobson			
Approved:	A. Dobson			



Hutchison 3G UK Limited
Star House, 20 Grenfell Road
Maidenhead, SL6 1EH
Tel: 01628 765 000
Fax: 01628 765 001

H3G Base Station Information line:
0845 6043000
Available 8am-8pm Monday to Friday



Hatfield Business Park
Hatfield
Hertfordshire
AL10 9BW

Tel: 01707 315000
Fax: 01707 319001



Mobile Broadband Network Limited
Sixth Floor, Thames Tower, Station Road, Reading, RG1 1LX

Design Consultant & Principal Contractor:



Unit E, Madison Place, Northampton Road,
Manchester, M40 5AG
Tel: 0161 785 4500 Fax: 0161 785 4501
Web: www.clarke-telecom.com

Site Name:
VICTORIA ROAD/ CHICHESTER ROAD

Site ID:
1060182

Address:
VICTORIA DRIVE
CHICHESTER ROAD
BOGNOR REGIS
WEST SUSSEX
PO22 9LQ

Title:
100 EXISTING SITE PLAN

Project:
H3G UNILATERAL S.W.

Purpose of Issue:
PLANNING

EE Cell ID: 55841	MBNL Cell ID: ARN004	3UK Cell ID: PO0196
----------------------	-------------------------	------------------------


Master Drawing No:
1060182_ARN004_55841_PO0196_M001

Issue:
A

100mm

50mm

10mm

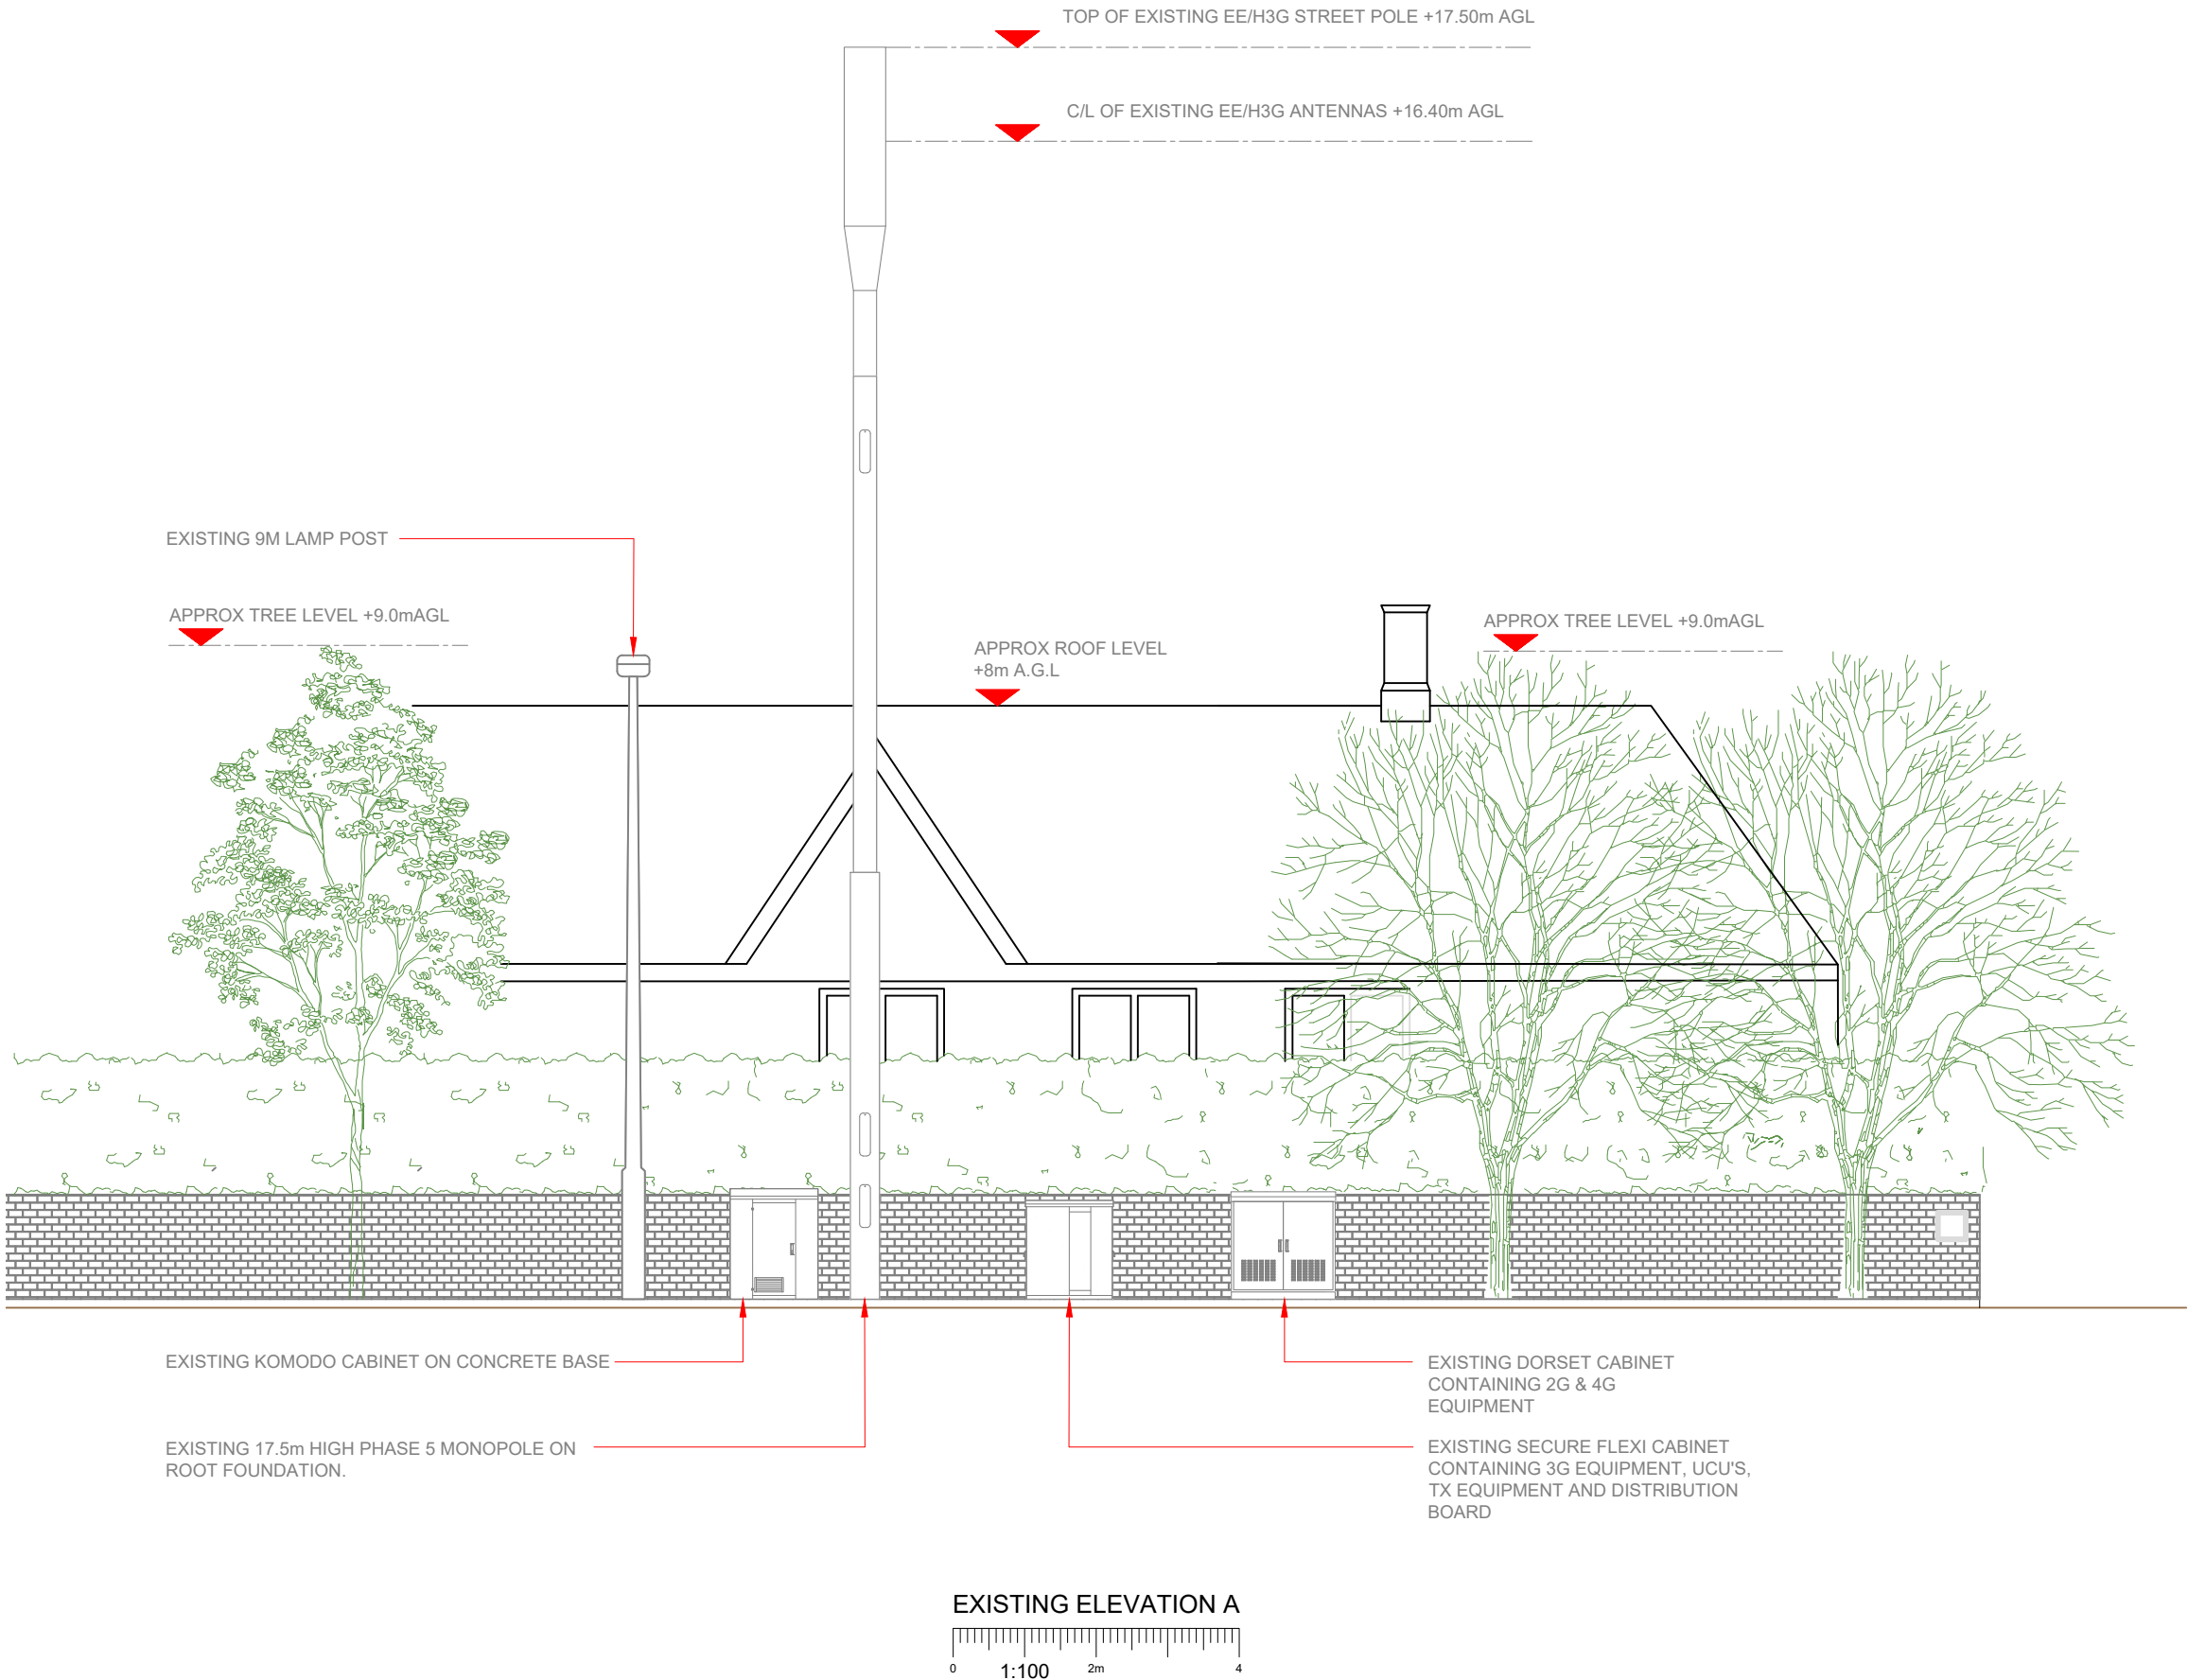

3G / 4G Antenna ID	Existing 3G Bearing
uA1	0°
uB1	120°
uC1	240°

NOTES:

1. ALL DIMENSIONS IN MM UNLESS OTHERWISE NOTED.

Master:	MBNL / EE / H3G:	Project:	Purpose of Issue:	Issue:
M001	MBNL	H3G UNILATERAL SW	Planning	A
Date:	18/06/2020	Revision / Upgrade Description:		
Drawn:	C. Pettigrew	First Issue		
Checked:	A. Dobson			
Approved:	A. Dobson			

Hutchison 3G UK Limited
Star House, 20 Grenfell Road
Maidenhead, SL6 1EH
Tel: 01628 765 000
Fax: 01628 765 001

H3G Base Station Information line:
0845 6043000
Available 8am-8pm Monday to Friday

Hatfield Business Park
Hatfield
Hertfordshire
AL10 9BW

Tel: 01707 315000
Fax: 01707 319001

Mobile Broadband Network Limited
Sixth Floor, Thames Tower, Station Road, Reading, RG1 1LX

Design Consultant & Principal Contractor:

Unit E, Madison Place, Northampton Road,
Manchester, M40 5AG
Tel: 0161 785 4500 Fax: 0161 785 4501
Web: www.clarke-telecom.com

Site Name:

VICTORIA ROAD/ CHICHESTER ROAD

Site ID:

1060182

Address:

VICTORIA DRIVE
CHICHESTER ROAD
BOGNOR REGIS
WEST SUSSEX
PO22 9LQ

Title:

150 EXISTING ELEVATION A

Project:

H3G UNILATERAL S.W.

Purpose of Issue:

PLANNING

EE Cell ID:	MBNL Cell ID:	3UK Cell ID:
55841	ARN004	PO0196

Master Drawing No:

1060182_ARN004_55841_PO0196_M001

Issue:

A



ELEVATION A

EXISTING DROPPED KERB
C/W TACTILE PAVING

EXISTING 9M LAMP POST

EXISTING KOMODO CABINET ON CONCRETE BASE
TO BE REMOVED

EXISTING 17.5m HIGH PHASE 5 MONOPOLE ON
ROOT FOUNDATION TO BE REMOVED

EXISTING SECURE FLEXI CABINET
CONTAINING 3G EQUIPMENT, UCU'S,
TX EQUIPMENT AND DISTRIBUTION
BOARD

EXISTING 1.6M HIGH BRICK
WALL

EXISTING DORSET CABINET
CONTAINING 2G & 4G
EQUIPMENT

GROUND LEVEL ±0.00m

APPROX TREE LEVEL
+8.0m AGL

APPROX TREE LEVEL
+8.0m AGL

PROPOSED 19.00m HIGH EE/H3G PHASE 8
STREET POLE ON NEW ROOT FOUNDATION


PROPOSED EE/H3G WRAP-AROUND
CABINET BUILT AROUND BASE OF
PROPOSED STREET POLE

PROPOSED H3G HUAWEI APM5930
EQUIPMENT CABINET TO BE INSTALLED
ON NEW COMBINED ROOT
FOUNDATION

PROPOSED H3G COMMSCOPE BOWLER
EQUIPMENT CABINET TO BE INSTALLED
ON NEW COMBINED ROOT FOUNDATION

PROPOSED H3G LINK AC Ph1
CABINET TO BE INSTALLED
ON ROOT FOUNDATION

MAX CONFIGURATION SITE PLAN

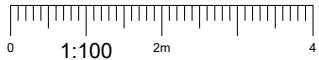

Antenna Aperture ID	Proposed 4G/5G Bearing	Operator: Shared/ EE/H3G
A1	330°	H3G
A2	330°	H3G/EE
B1	90°	H3G
B2	90°	H3G/EE
C1	210°	H3G
C2	210°	H3G/EE

NOTES:

1. ALL DIMENSIONS IN MM UNLESS OTHERWISE NOTED.

Master:	MBNL / EE / H3G:	Project:	Purpose of Issue:	Issue:
M001	MBNL	H3G UNILATERAL SW	Planning	A
Date:	18/06/2020	Revision / Upgrade Description:		
Drawn:	C. Pettigrew	First Issue		
Checked:	A. Dobson			
Approved:	A. Dobson			



Hutchison 3G UK Limited
Star House, 20 Grenfell Road
Maidenhead, SL6 1EH
Tel: 01628 765 500
Fax: 01628 765 501

H3G Base Station Information line:
0845 6043000
Available 8am-8pm Monday to Friday



Hatfield Business Park
Hatfield
Hertfordshire
AL10 9BW
Tel: 01707 315000
Fax: 01707 319001

Mobile Broadband Network Limited
Sixth Floor, Thames Tower, Station Road, Reading, RG1 1LX

Design Consultant & Principal Contractor:



Unit E, Madison Place, Northampton Road,
Manchester, M40 5AG
Tel: 0161 785 4500 Fax: 0161 785 4501
Web: www.clarke-telecom.com

Site Name:
VICTORIA ROAD/ CHICHESTER ROAD

Site ID:
1060182

Address:
VICTORIA DRIVE
CHICHESTER ROAD
BOGNOR REGIS
WEST SUSSEX
PO22 9LQ

Title:
215 MAX CONFIGURATION SITE PLAN

Project:
H3G UNILATERAL S.W.

Purpose of Issue:
PLANNING

EE Cell ID: 55841	MBNL Cell ID: ARN004	3UK Cell ID: PO0196
----------------------	-------------------------	------------------------

Master Drawing No: 1060182_ARN004_55841_PO0196_M001	Issue: A
--	-------------

Antenna Aperture ID	Proposed 4G/5G Bearing	Operator: Shared/ EE/H3G
A1	330°	H3G
A2	330°	H3G/EE
B1	90°	H3G
B2	90°	H3G/EE
C1	210°	H3G
C2	210°	H3G/EE

NOTES:

1. ALL DIMENSIONS IN MM UNLESS OTHERWISE NOTED.

Master:	MBNL / EE / H3G:	Project:	Purpose of Issue:	Issue:
M001	MBNL	H3G UNILATERAL SW	Planning	A
Date:	18/06/2020	Revision / Upgrade Description:		
Drawn:	C. Pettigrew	First Issue		
Checked:	A. Dobson			
Approved:	A. Dobson			



Hutchison 3G UK Limited
Star House, 20 Grenfell Road
Maidenhead, SL6 1EH
Tel: 01628 765 000
Fax: 01628 765 001



Hatfield Business Park
Hatfield
Hertfordshire
AL10 9BW

Tel: 01707 315000
Fax: 01707 319001

Mobile Broadband Network Limited
Sixth Floor, Thames Tower, Station Road, Reading, RG1 1LX

Design Consultant & Principal Contractor:

Unit E, Madison Place, Northampton Road,
Manchester, M40 5AG
Tel: 0161 785 4500 Fax: 0161 785 4501
Web: www.clarke-telecom.com

Site Name:
VICTORIA ROAD/ CHICHESTER ROAD

Site ID:
1060182

Address:
VICTORIA DRIVE
CHICHESTER ROAD
BOGNOR REGIS
WEST SUSSEX
PO22 9LQ


Title:
265 MAX CONFIGURATION ELEVATION

Project:
H3G UNILATERAL S.W.

Purpose of Issue:
PLANNING

EE Cell ID: 55841	MBNL Cell ID: ARN004	3UK Cell ID: PO0196
----------------------	-------------------------	------------------------

Master Drawing No: 1060182_ARN004_55841_PO0196_M001	Issue: A
--	-------------

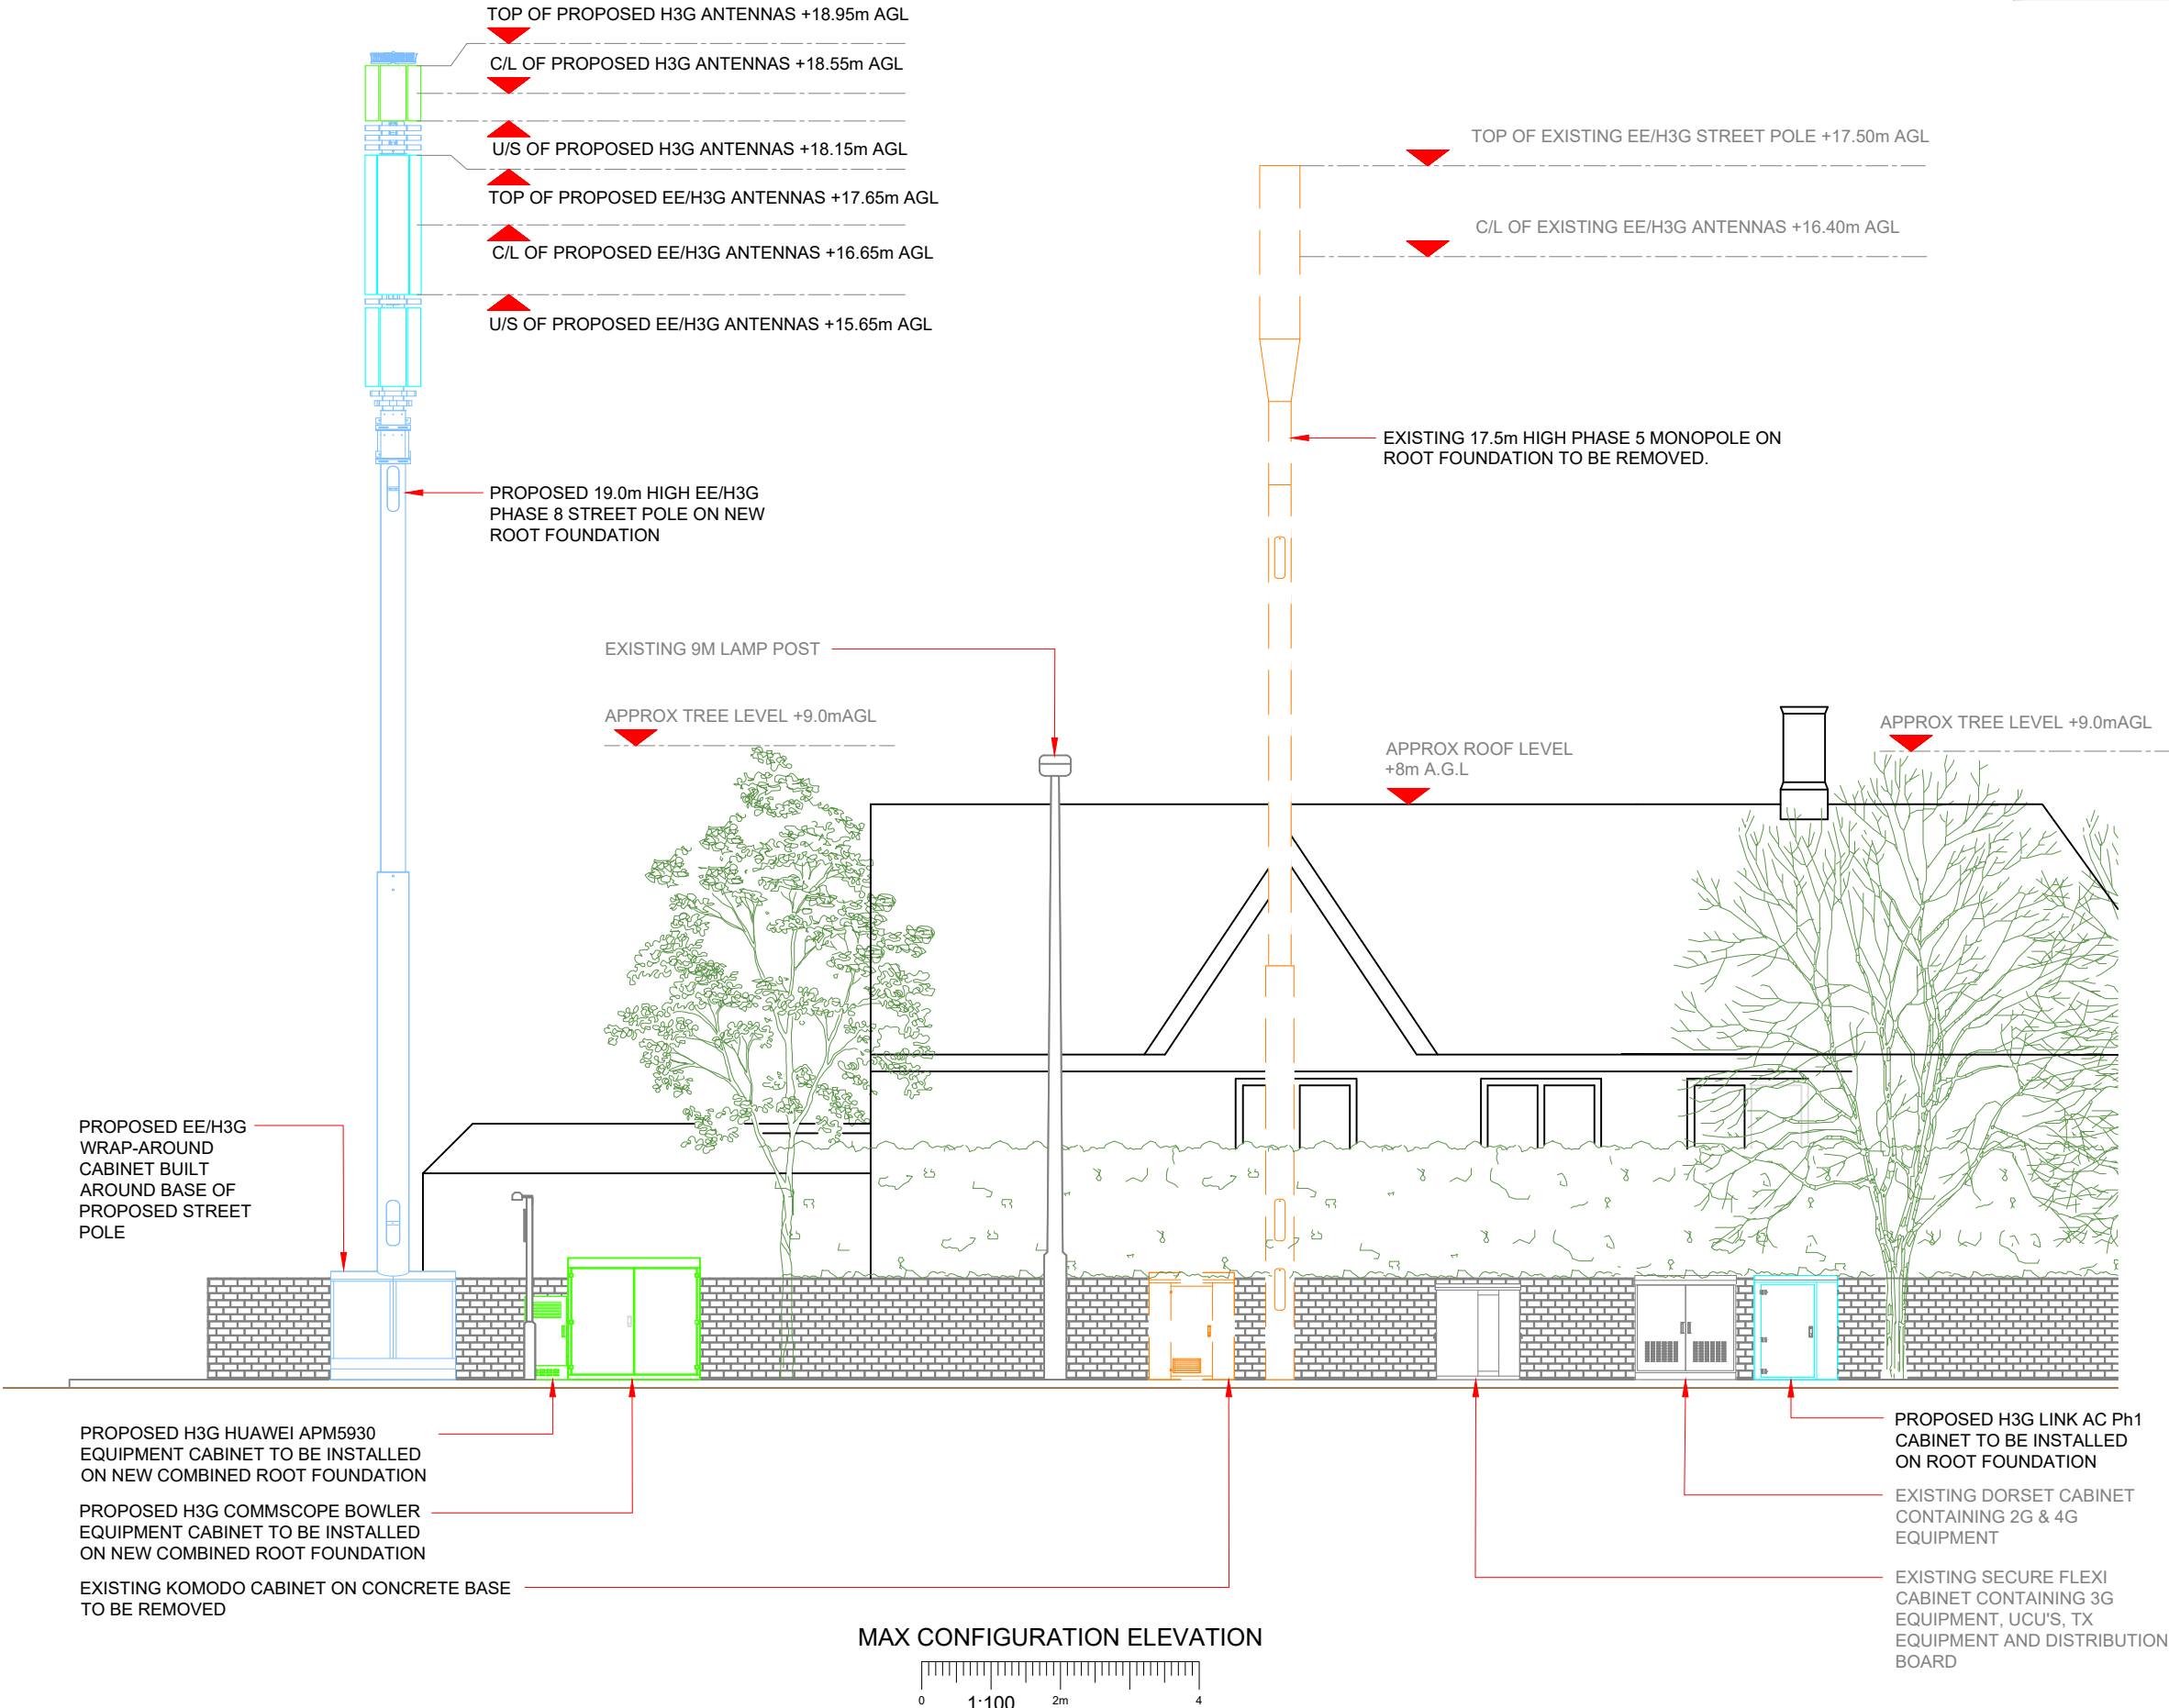

100mm

50mm

10mm