
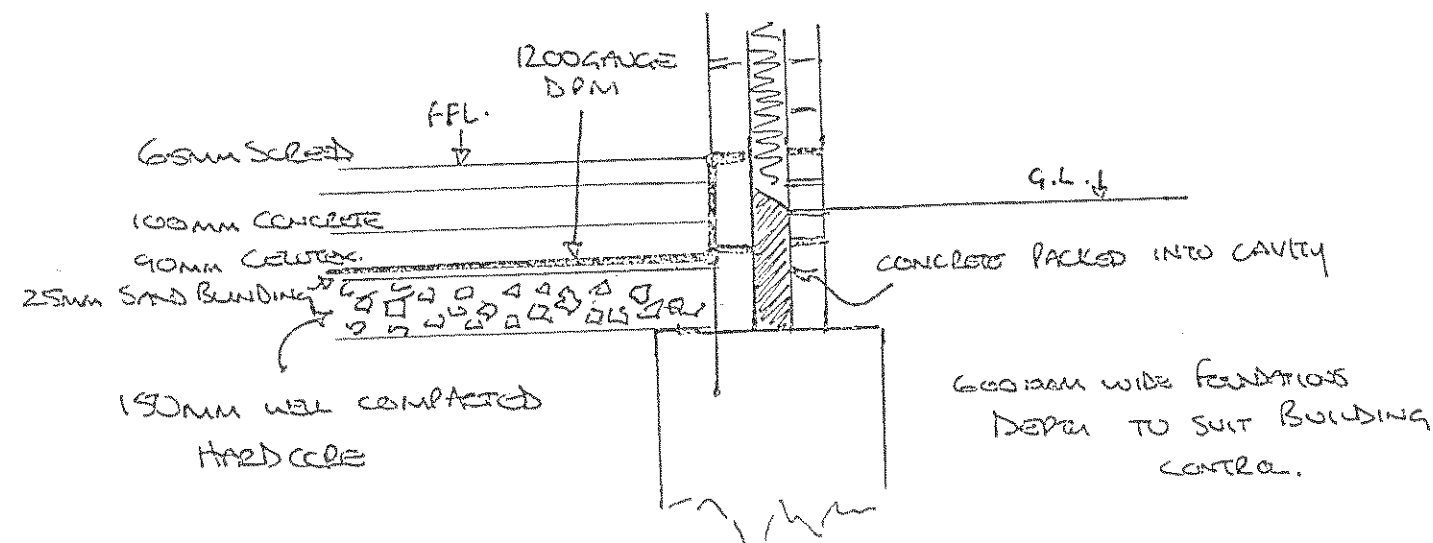
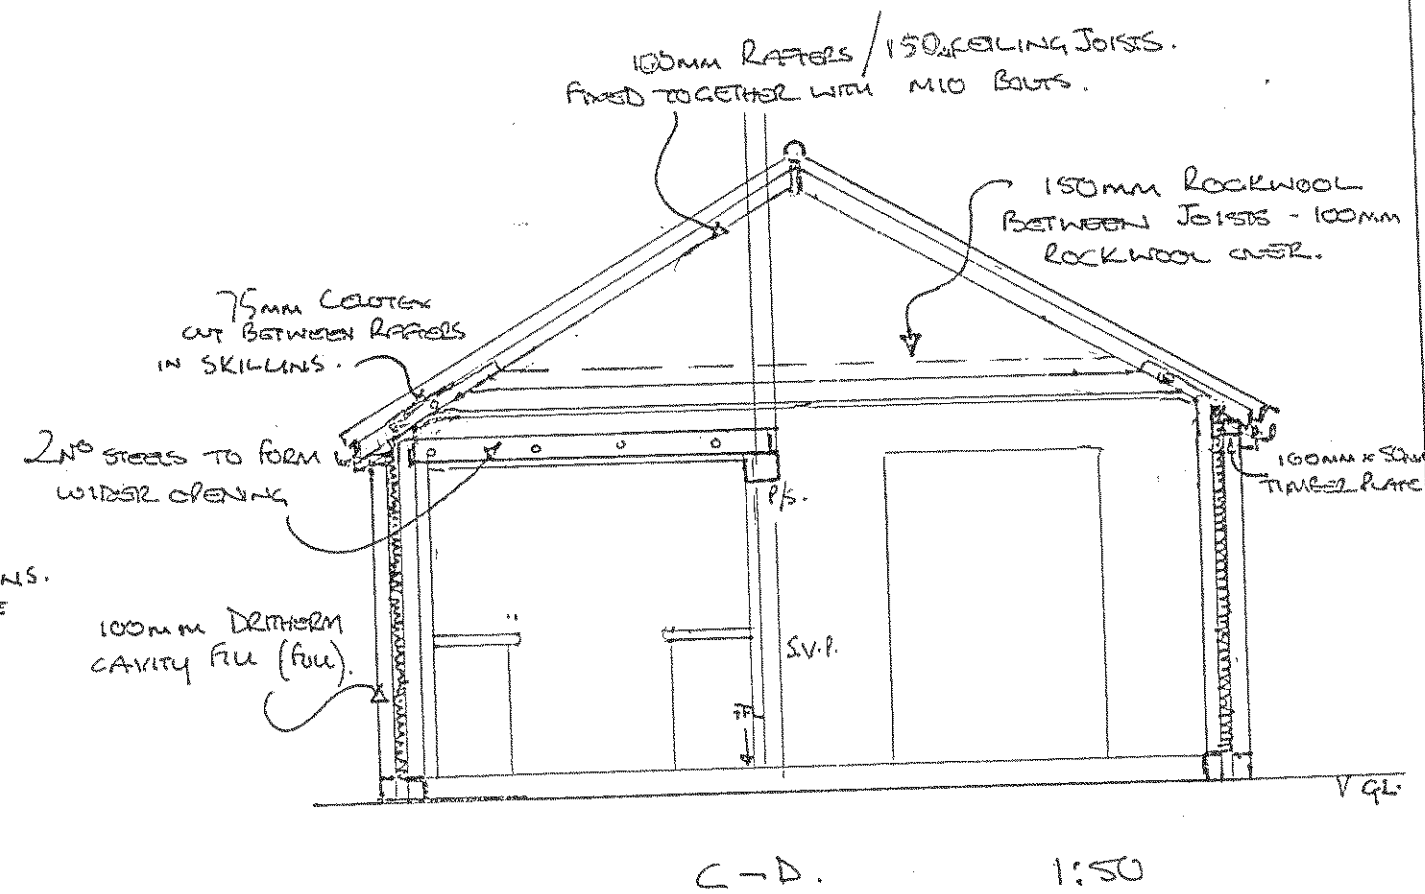


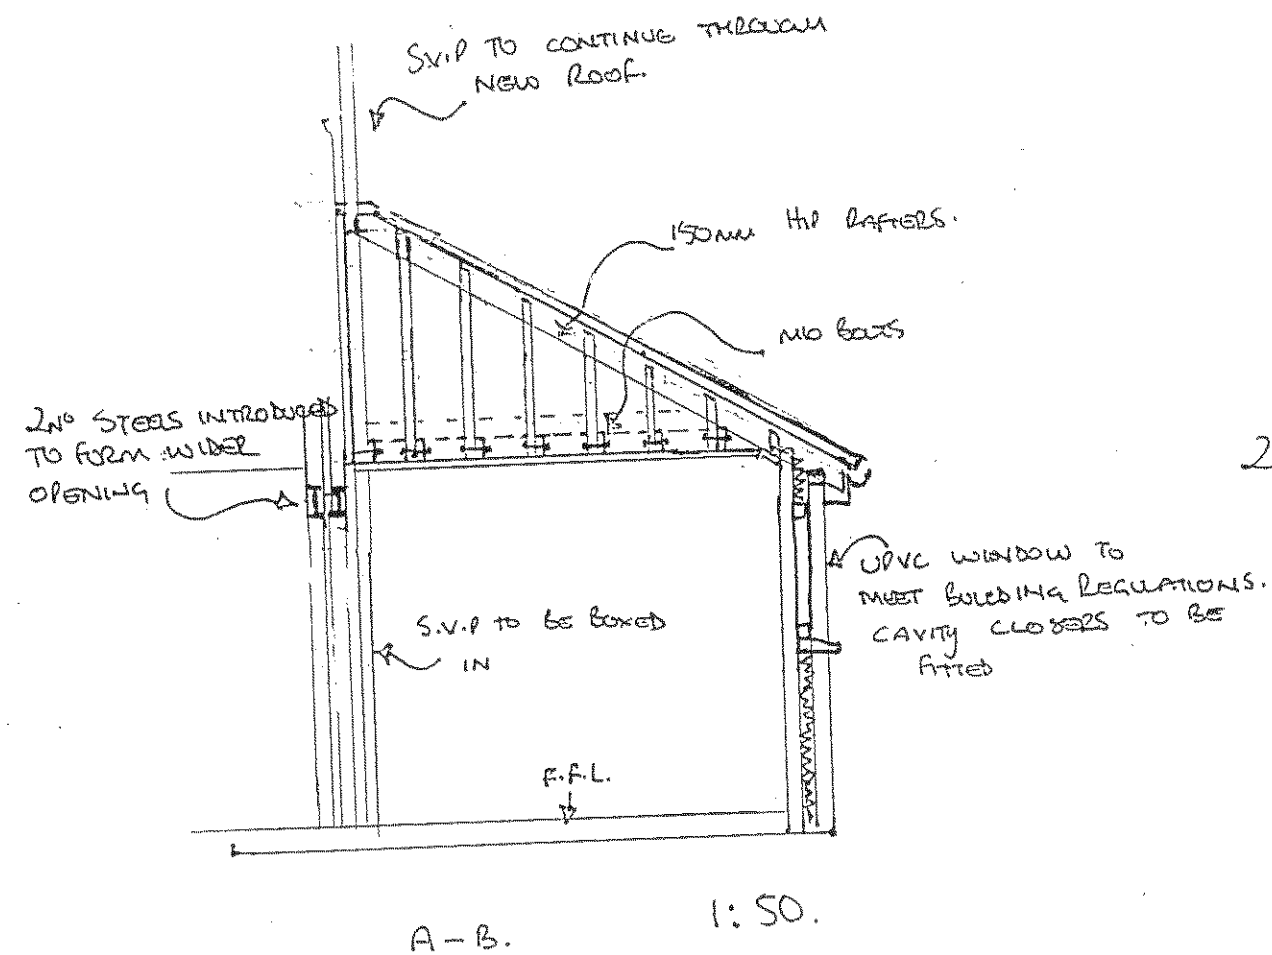

SECTIONS and
FLOOR DETAIL
DRG NO: KS/NSS/02
DATE: OCT 2010
Scale: 1:50 / 1:20