

 
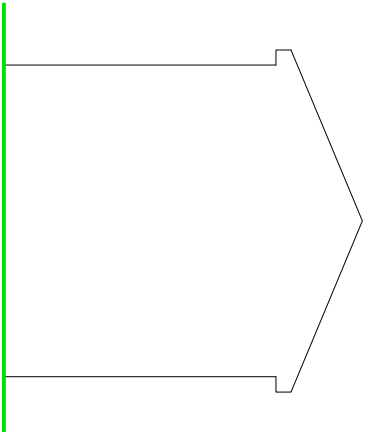
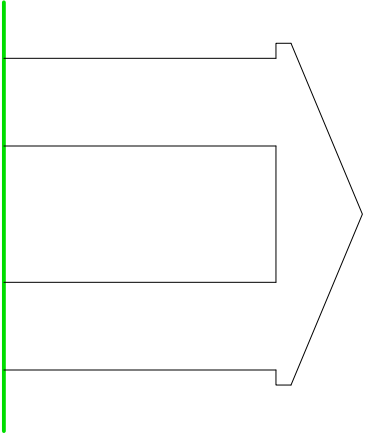



Timber waney lap faced shed for cycle storage with green mineral felt roof.

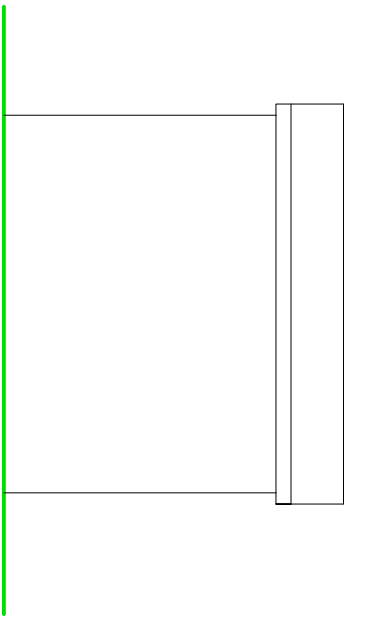

CYCLE SHED ELEVATIONS

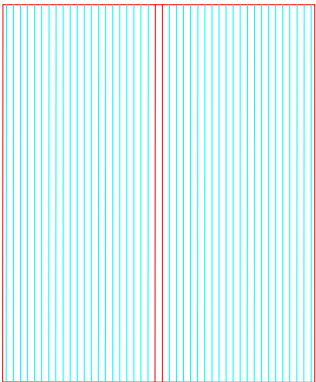

CYCLE SHED ROOF PLAN

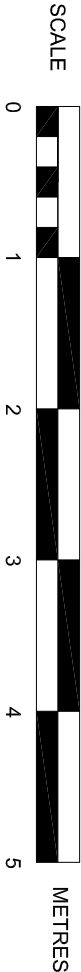

SUSSEX BUILDING CONSULTANCY LIMITED 8 MEAD COURT, MEAD LANE, BOGNOR REGIS, WEST SUSSEX. SCALE - 1/50 REV - DATE - 19/05/2019	 LABC partner 3 NORTHCOTE ROAD BOGNOR REGIS PO21 5LZ TEL/FAX - (01243) 961379
--	---