




Existing 1,800 mm close boarded fence with concrete posts.

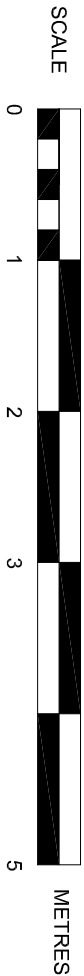

CAR PARK

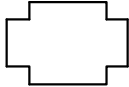

DINING HALL

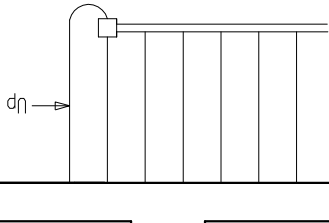

RECEPTION

LIFT

OFFICE

PORCH

700 mm high brick wall
with new 1,200 mm high
'wrought iron' effect
railings above.

New 'wrought iron' effect
gate - 1,800 mm high.

Existing face brick piers to be raised in height
to 2,050 mm with reinforcement within.

700 mm high brick wall
with new 1,200 mm high
'wrought iron' effect
railings above.

PROPOSED FLOOR PLAN

SUSSEX BUILDING CONSULTANCY LIMITED	
THE GORDON CENTRE, CANADA GROVE, BOGNOR REGIS.	
SCALE - 1/50 REV - DATE - 10/07/2020	
 partner LABC	3 NORTHGOTE ROAD BOGNOR REGIS PO21 5LZ TEL/FAX - (01243) 861379