
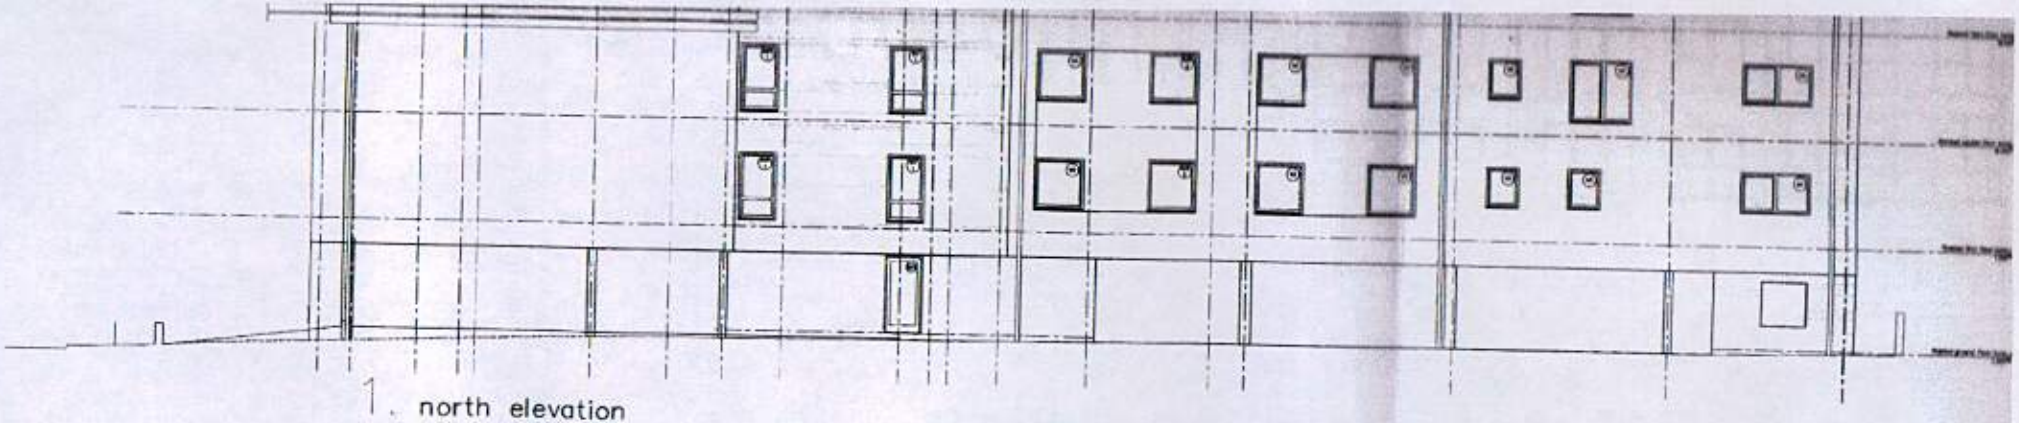


1. north elevation

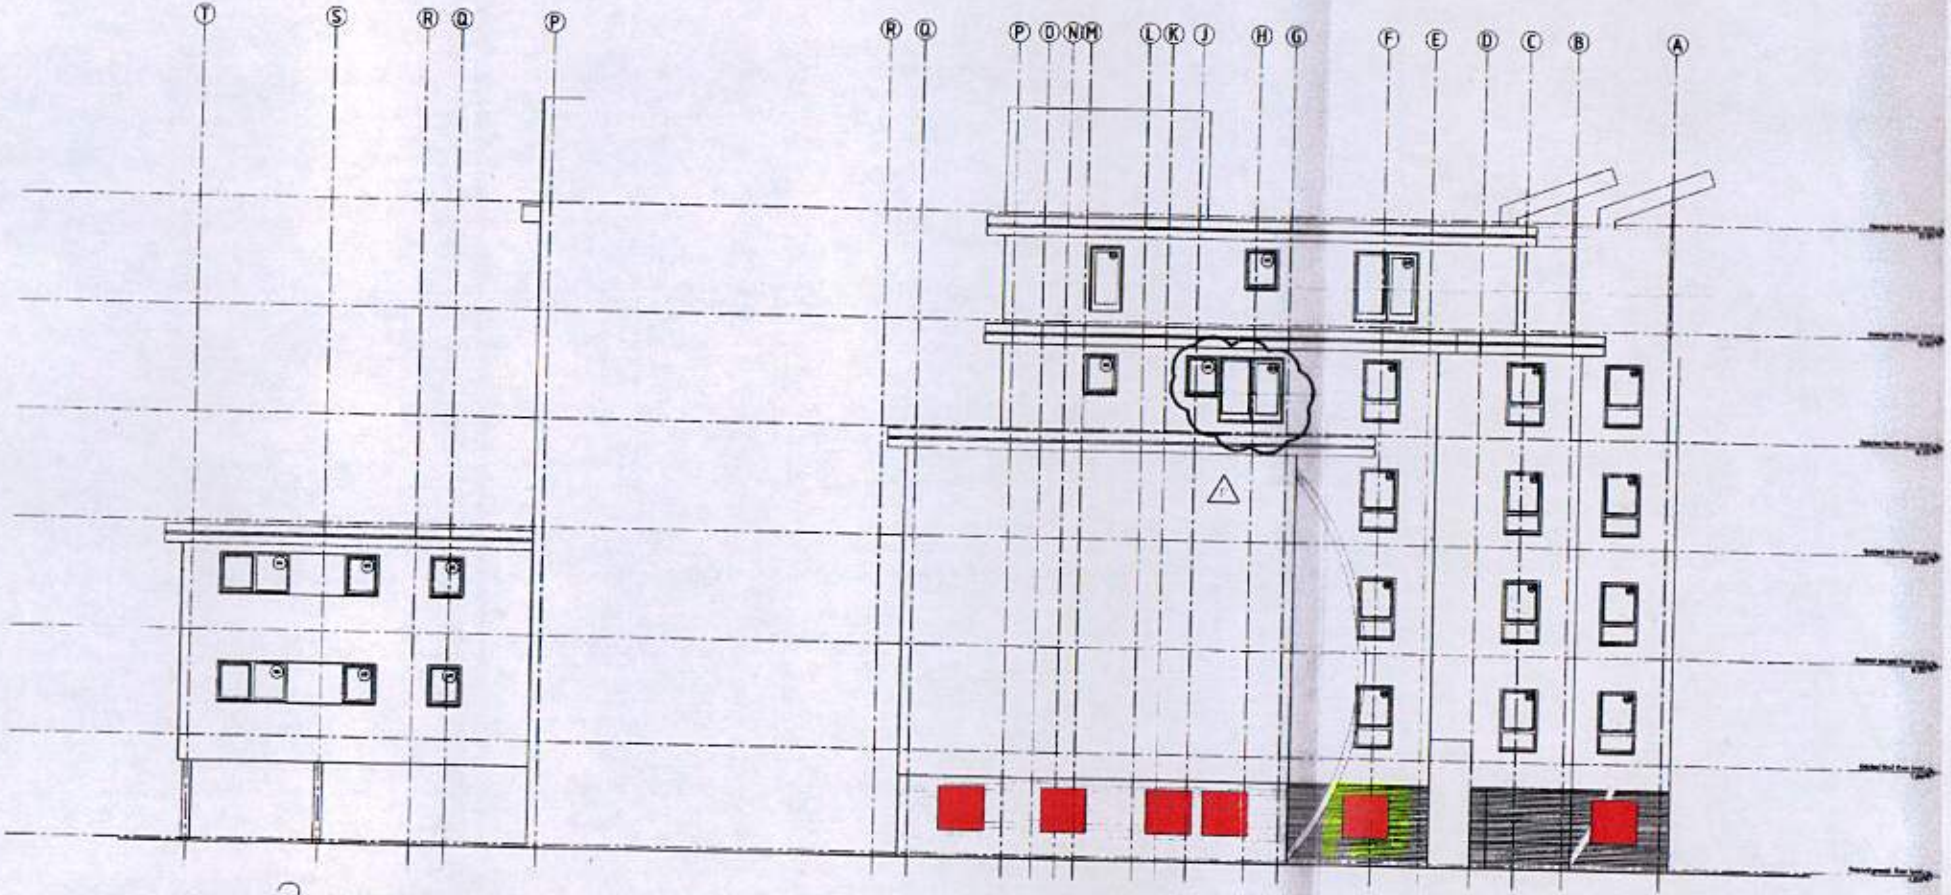

2. west elevation

ARUN DISTRICT COUNCIL BR/156/14/PL