



Remove existing 5600 x 3000mm Garage.

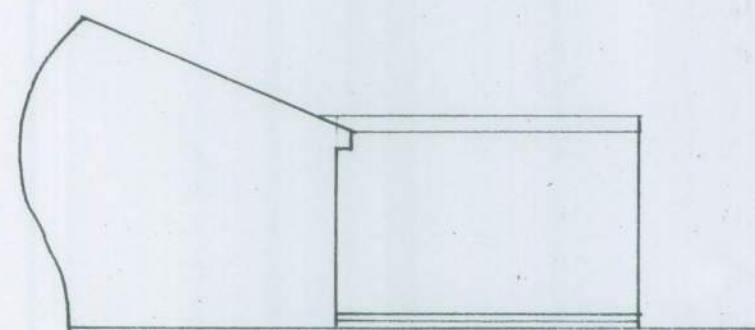


south

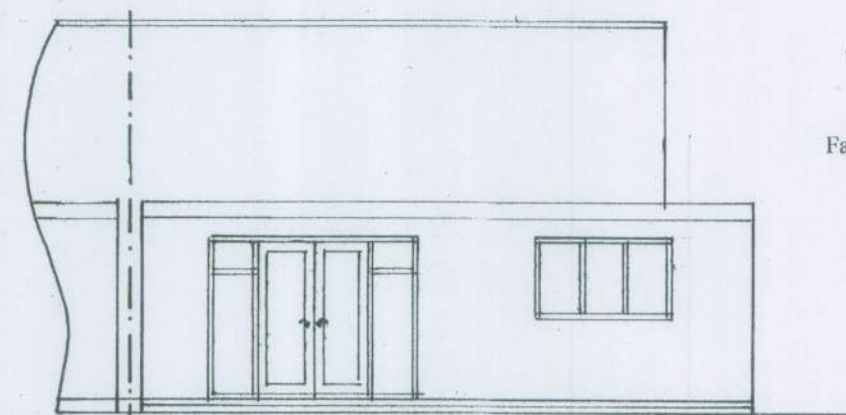


east


1 : 100

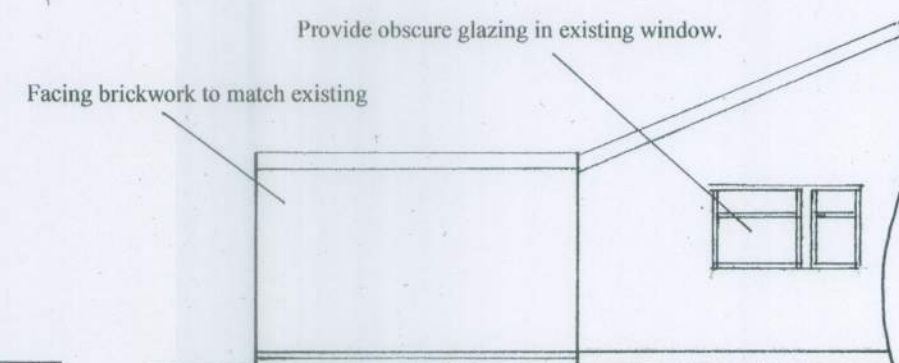


north

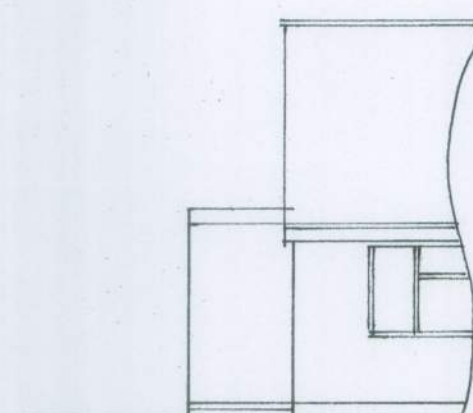

west

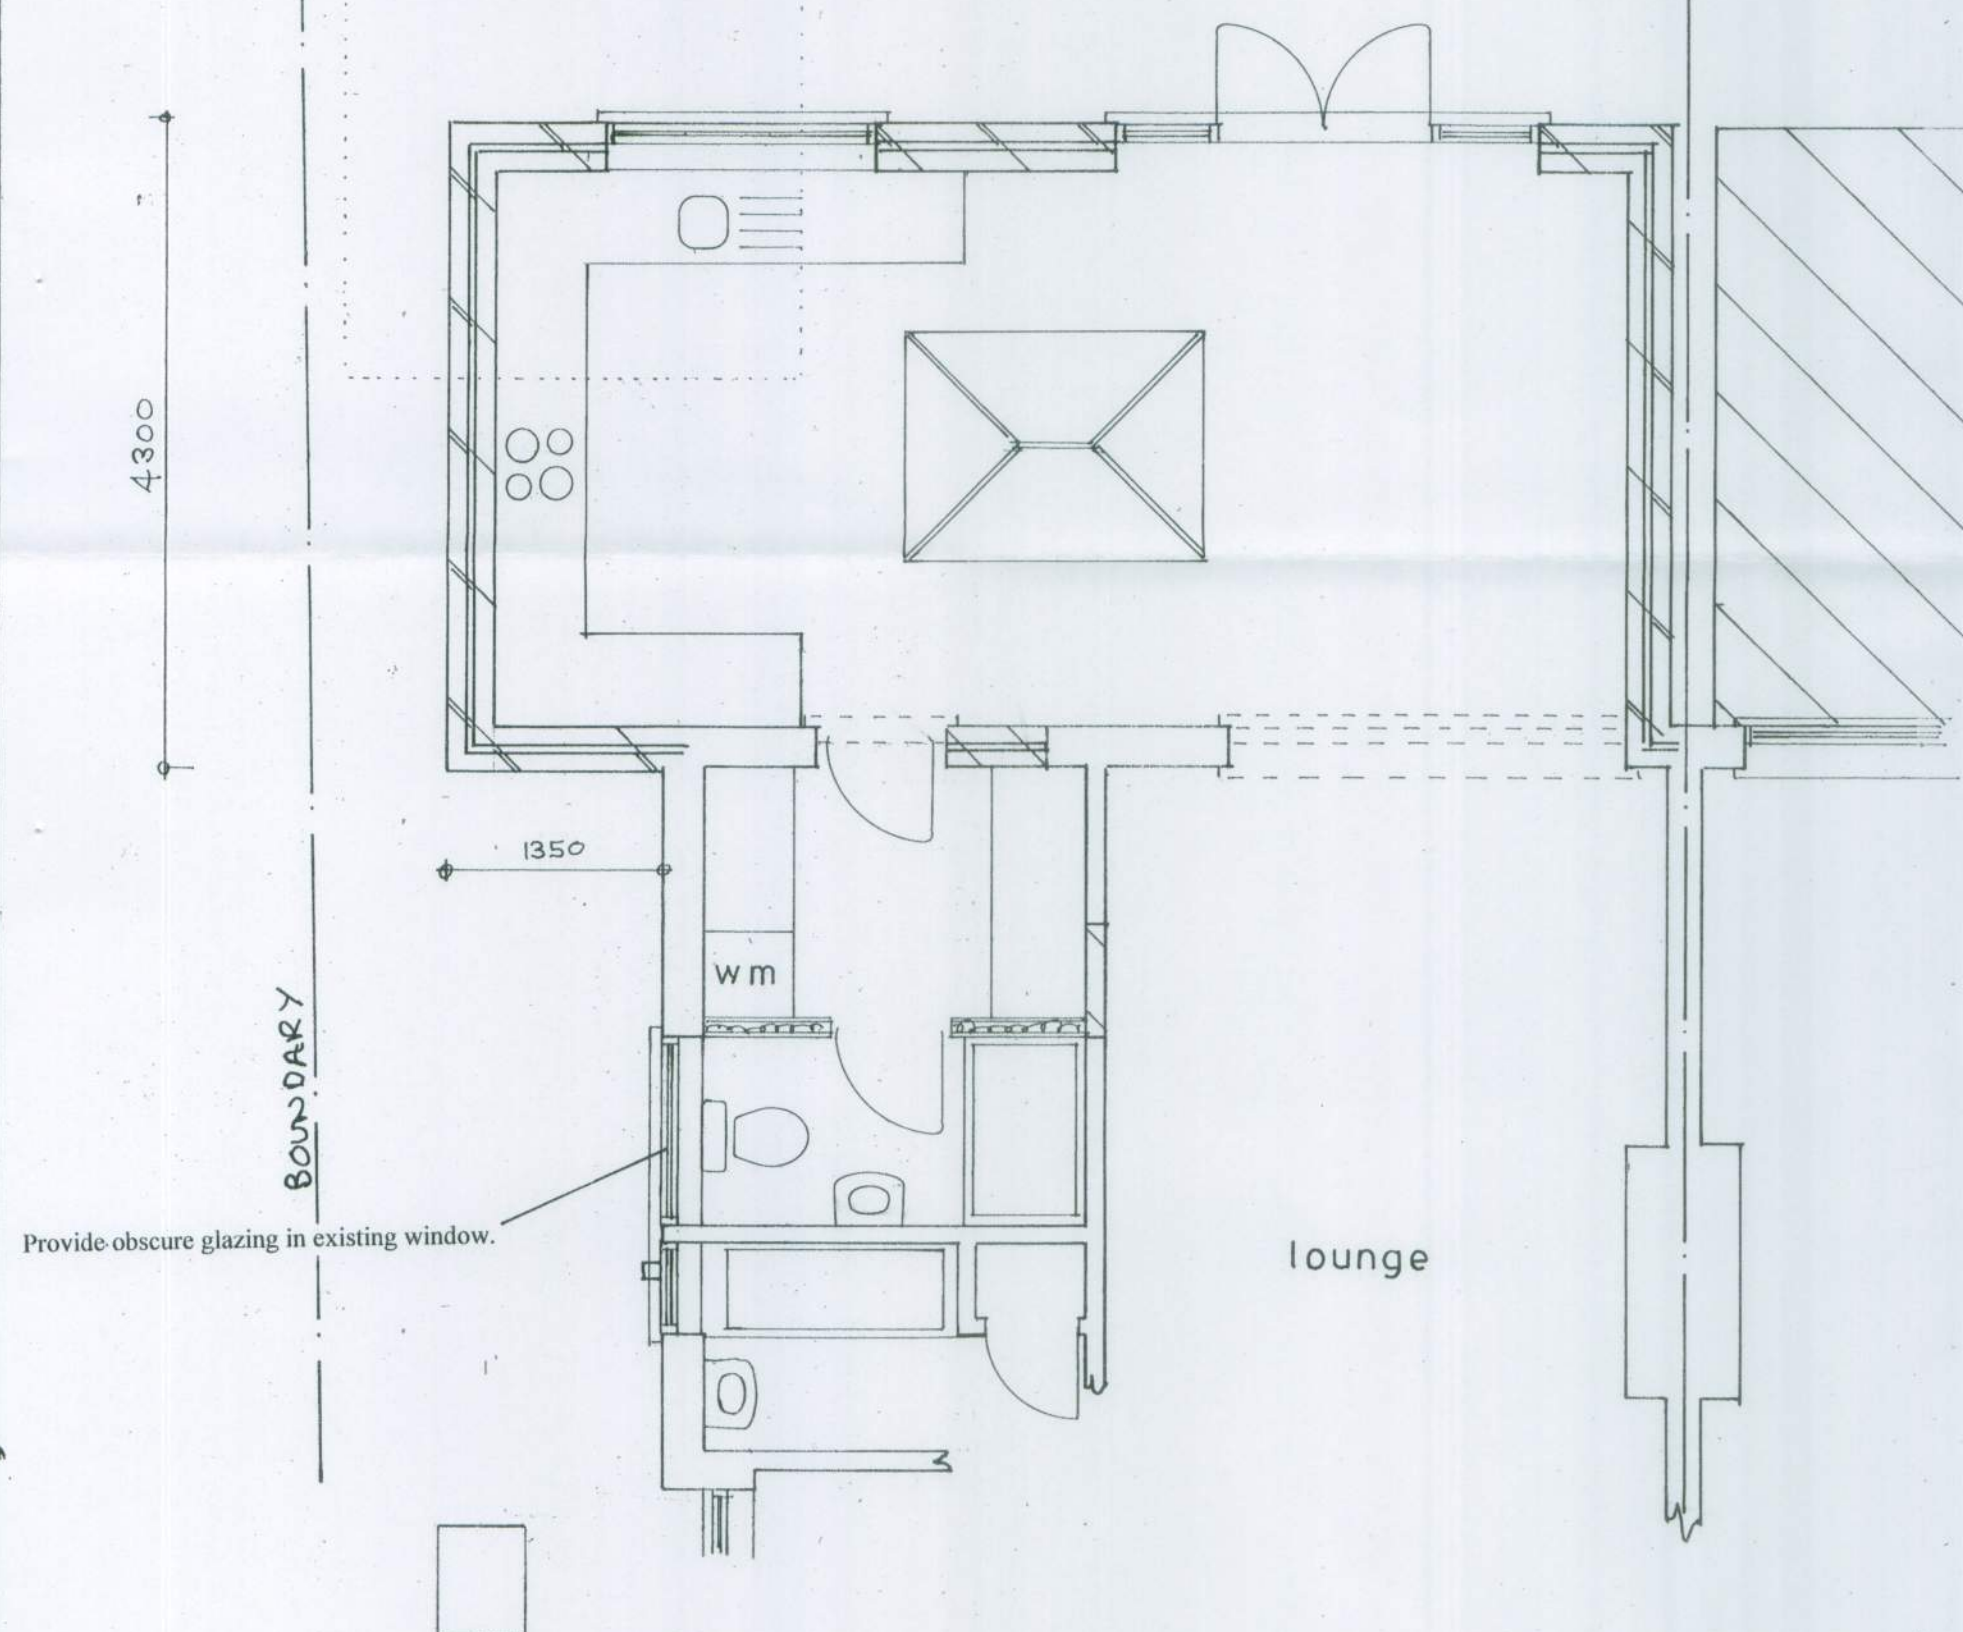


lounge

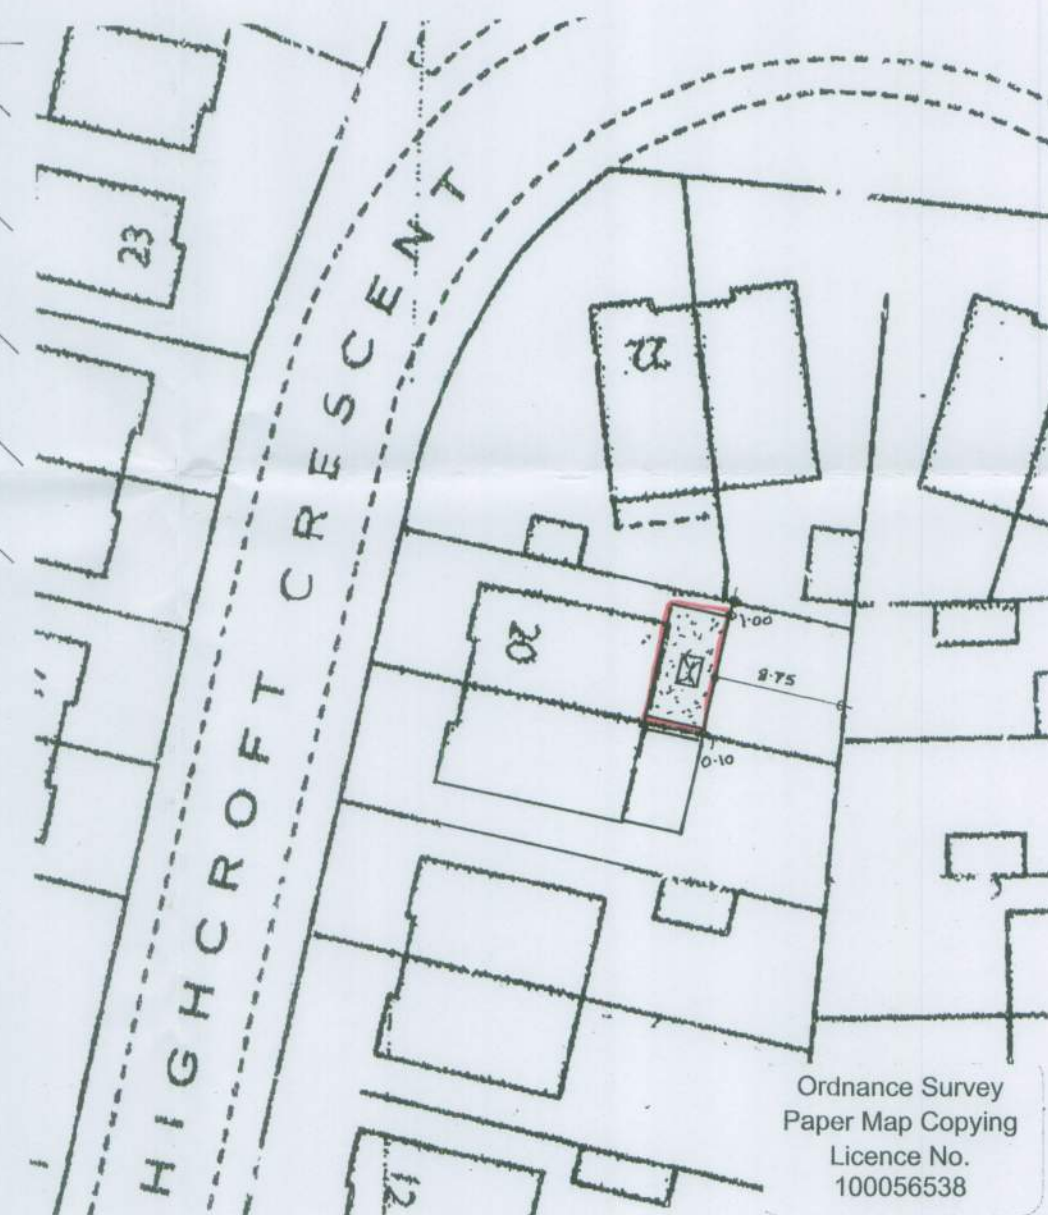

block plan

1 : 500

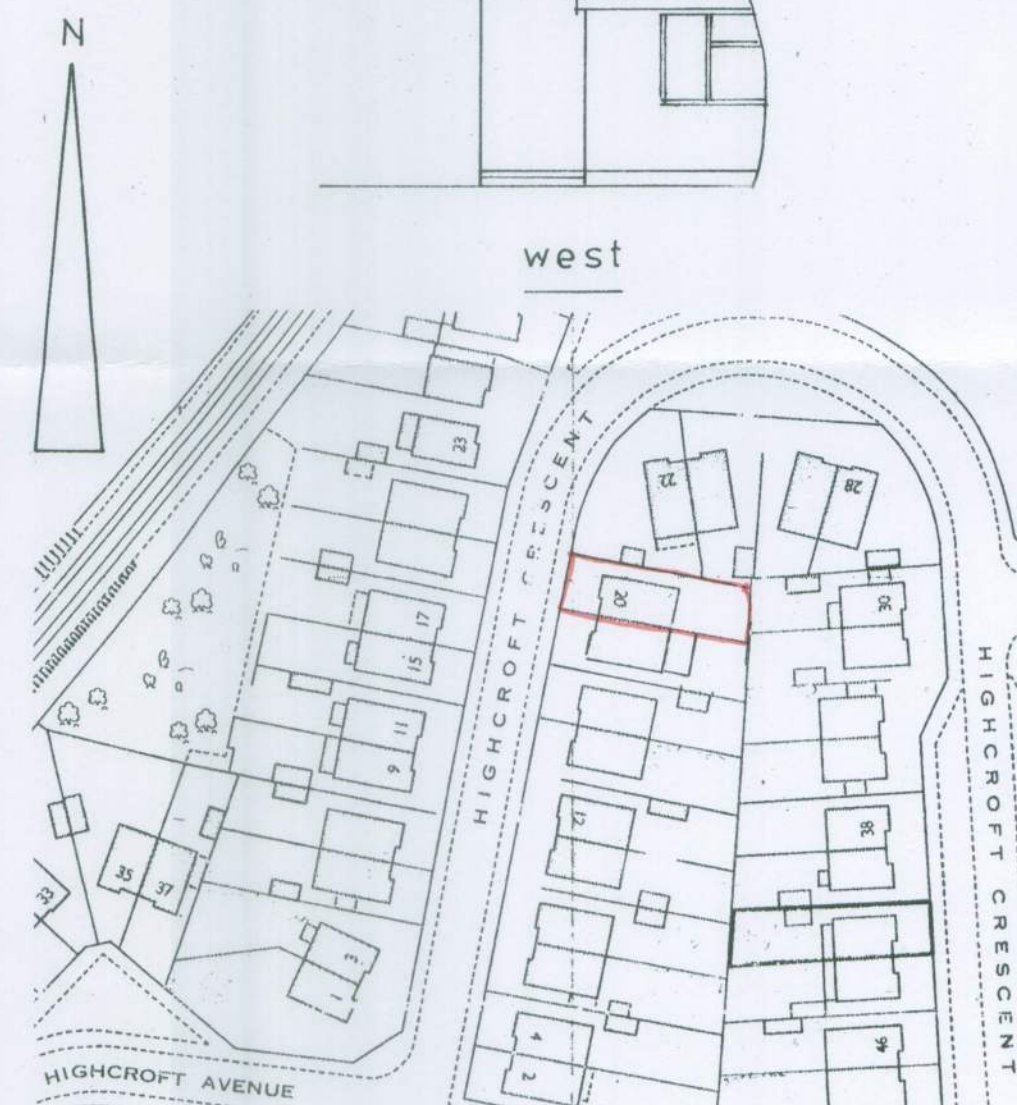

location plan

1 : 1250

sheet 1 of 2

Proposed

PROPOSED SINGLE STOREY EXTENSION AT 20, HIGHCROFT CRESCENT, BOGNOR REGIS
FOR MR. L. SYLVESTER.

Bryan Butcher
Rainbow Cottage
Nyetimber Lane
Bognor Regis PO21 3JX
01243 266871
07973 233442
bryan.butcher@btinternet.com
www.bryanbutcher.com