


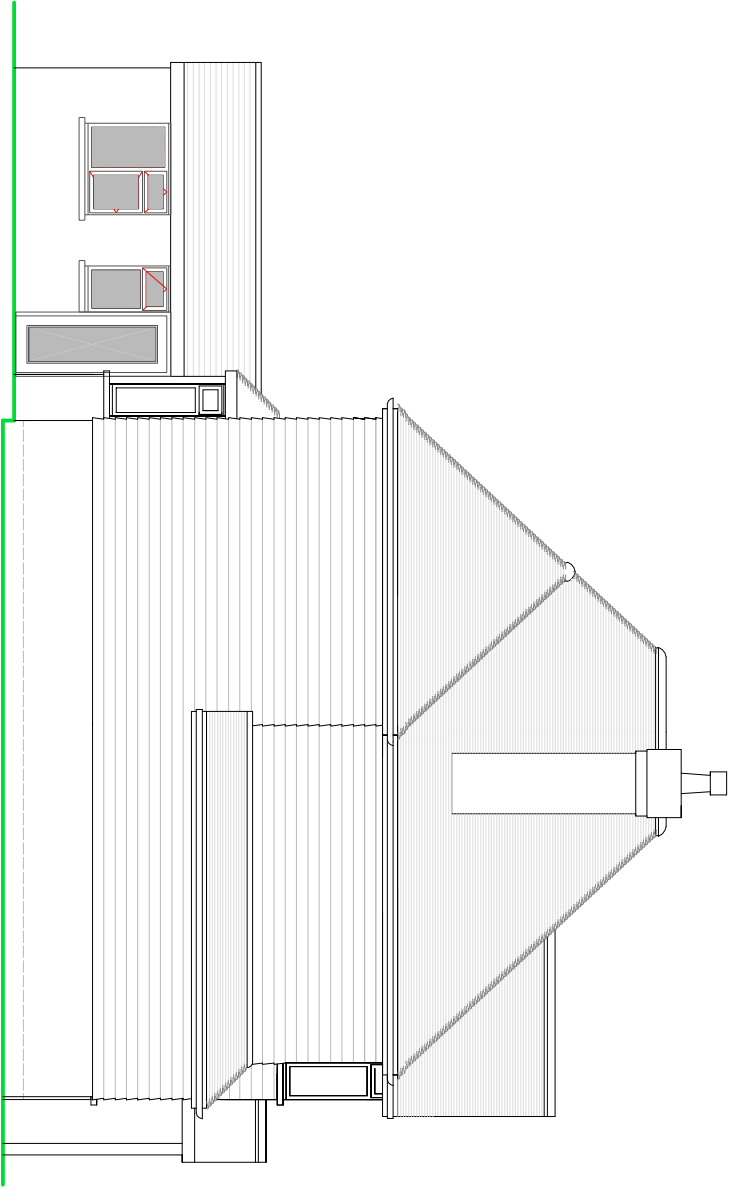

SIDE ELEVATION


NOTES

ROOF - Plain concrete tiles to pitched roof.

WALLS - Mixture of face brick and cream coloured horizontal cement based cladding above.


WINDOWS - White PVC framed double glazed units.

DOORS - White PVC framed double glazed units.

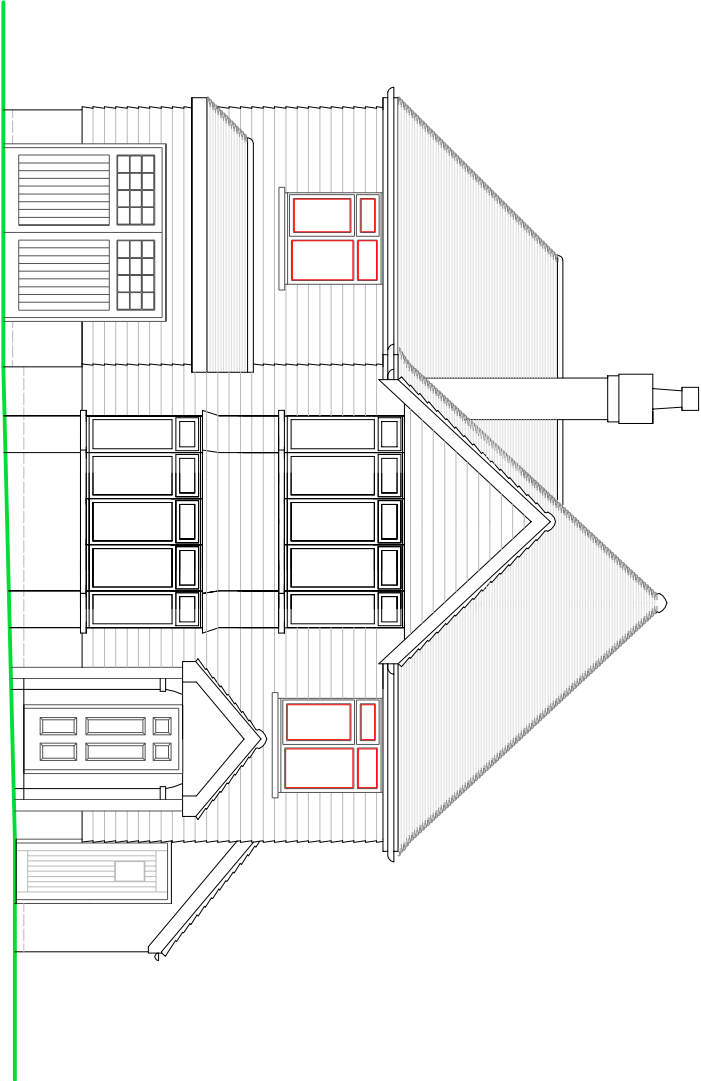

FRONT ELEVATION

SCALE

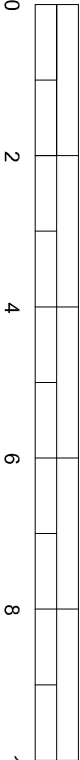

EXISTING ELEVATIONS

Scale 1:100 on A3

SUSSEX BUILDING CONSULTANCY LIMITED

29 HILLSBORO ROAD, BOGNOR REGIS,
WEST SUSSEX.

SCALE - 1/100 REV - DATE - 21/08/2026

PARTNER

LABC

4 REGIS AVENUE, ADWICK,
BOGNOR REGIS,
PO21 8JZ
TEL - 07771 503658