



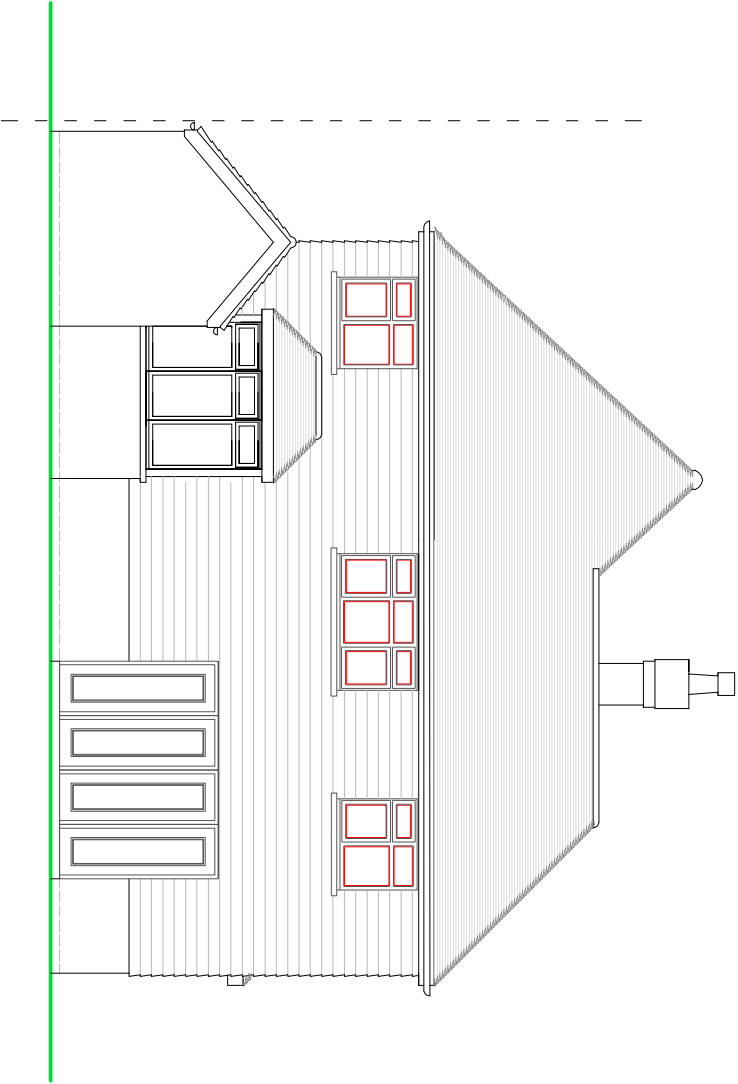

REAR ELEVATION

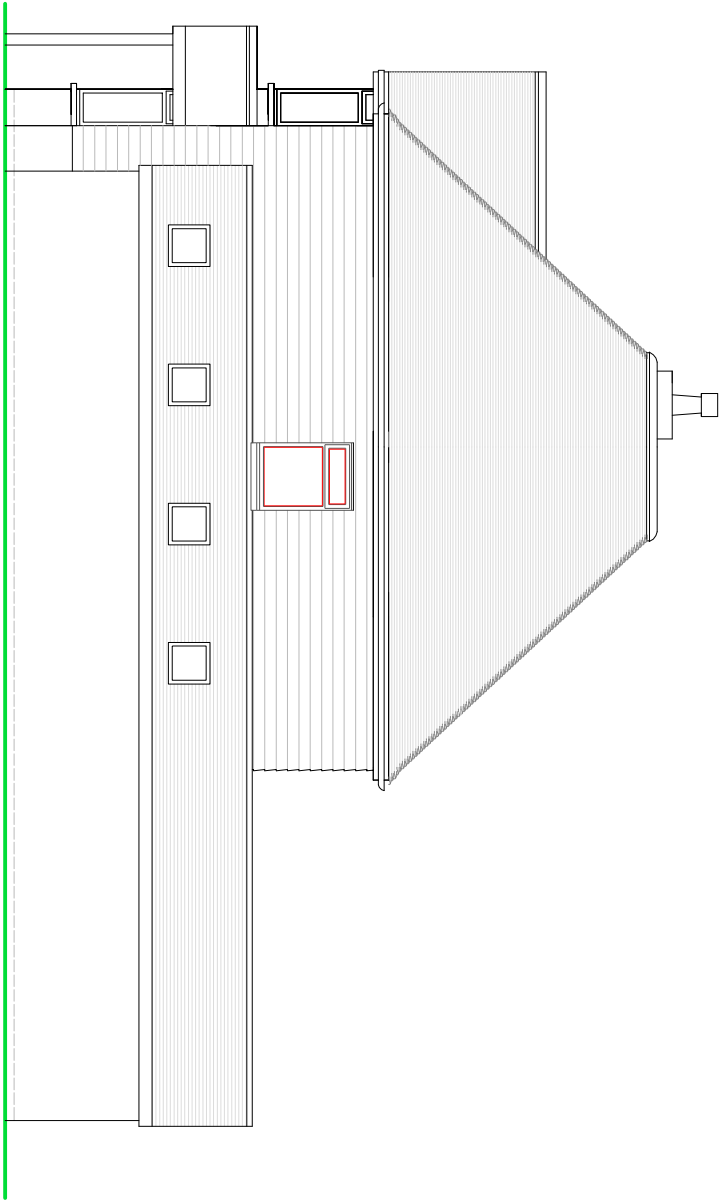


SIDE ELEVATION

NOTES

- ROOF - Plain concrete tiles to pitched roof.
- WALLS - Mixture of face brick and cream coloured horizontal cement based cladding above.
- WINDOWS - White PVC framed double glazed units.
- DOORS - White PVC framed double glazed units.

EXISTING ELEVATIONS

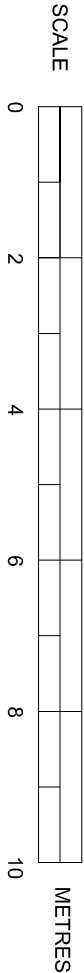

Scale 1:100 on A3

SUSSEX BUILDING CONSULTANCY LIMITED

29 HILLSBORO ROAD, BOGNOR REGIS,
WEST SUSSEX.

SCALE - 1/100 REV - DATE - 21/08/2026

LABC
partner
4 REGIS AVENUE, ALDWICK
BOGNOR REGIS,
PO21 9LZ
TEL - 07771 50988