


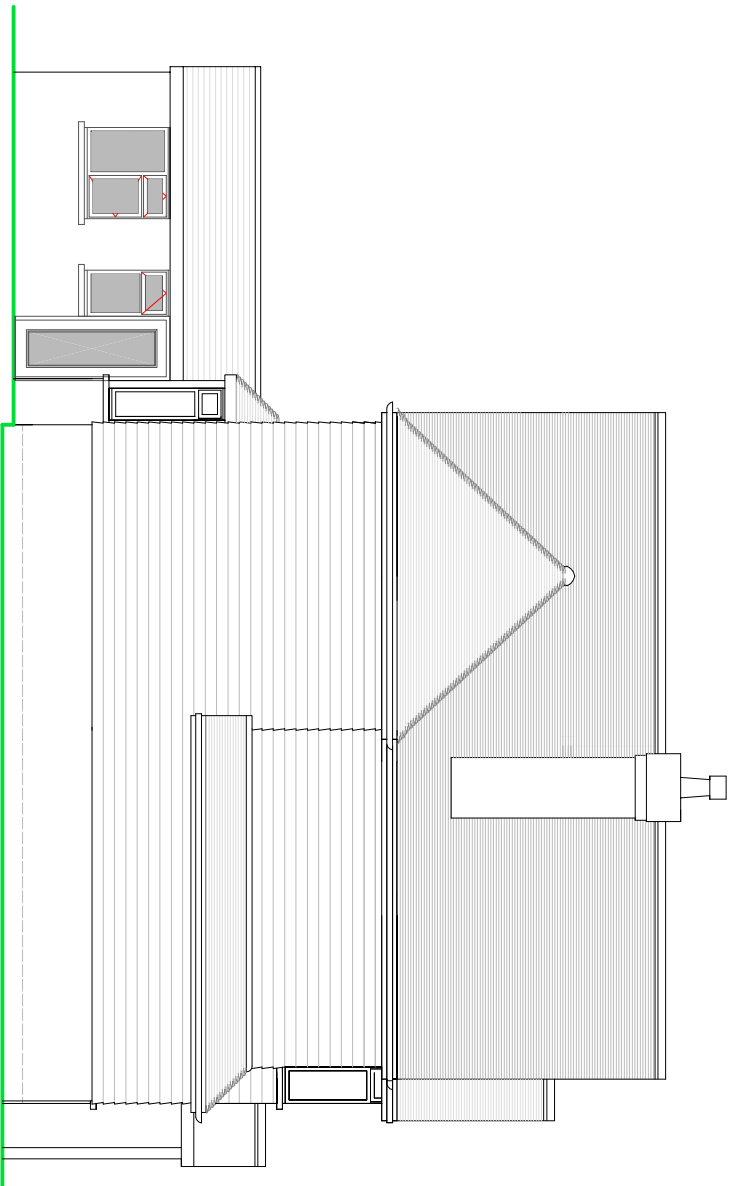

SIDE ELEVATION


NOTES

ROOF - Plain concrete tiles to pitched roof to match.

WALLS - Cream coloured horizontal cement based cladding to match.

WINDOWS - White PVC framed double glazed units.

DOORS - White PVC framed double glazed units.

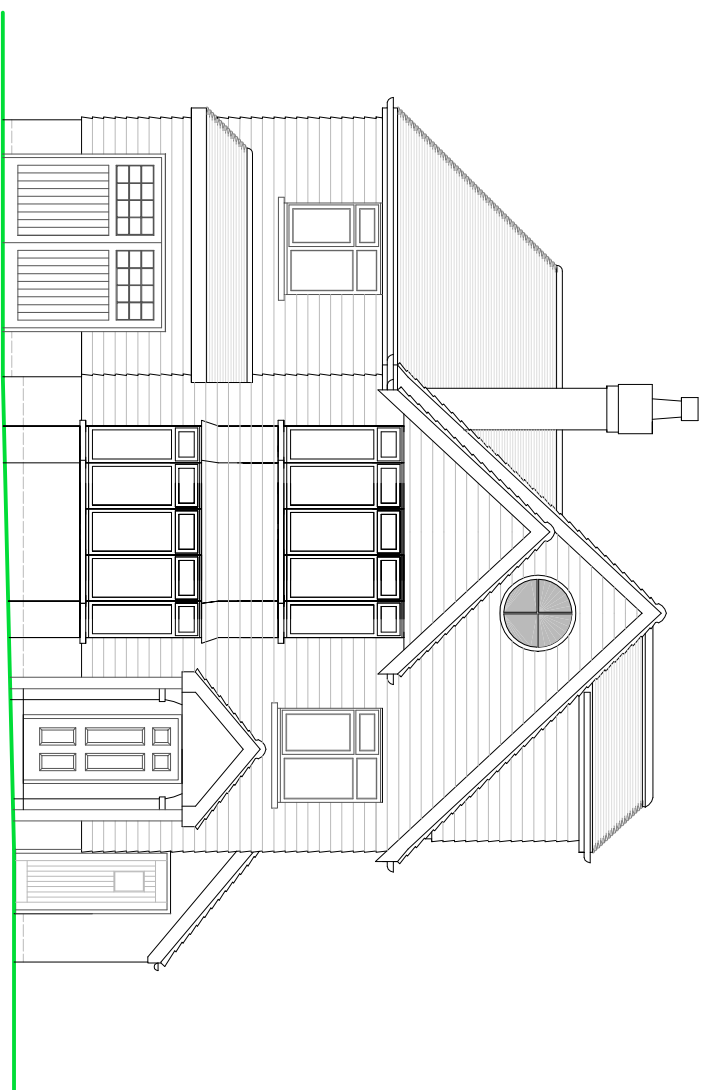

FRONT ELEVATION

PROPOSED ELEVATIONS

	SCALE						METRES
0							
2							
4							
6							
8							
10							