



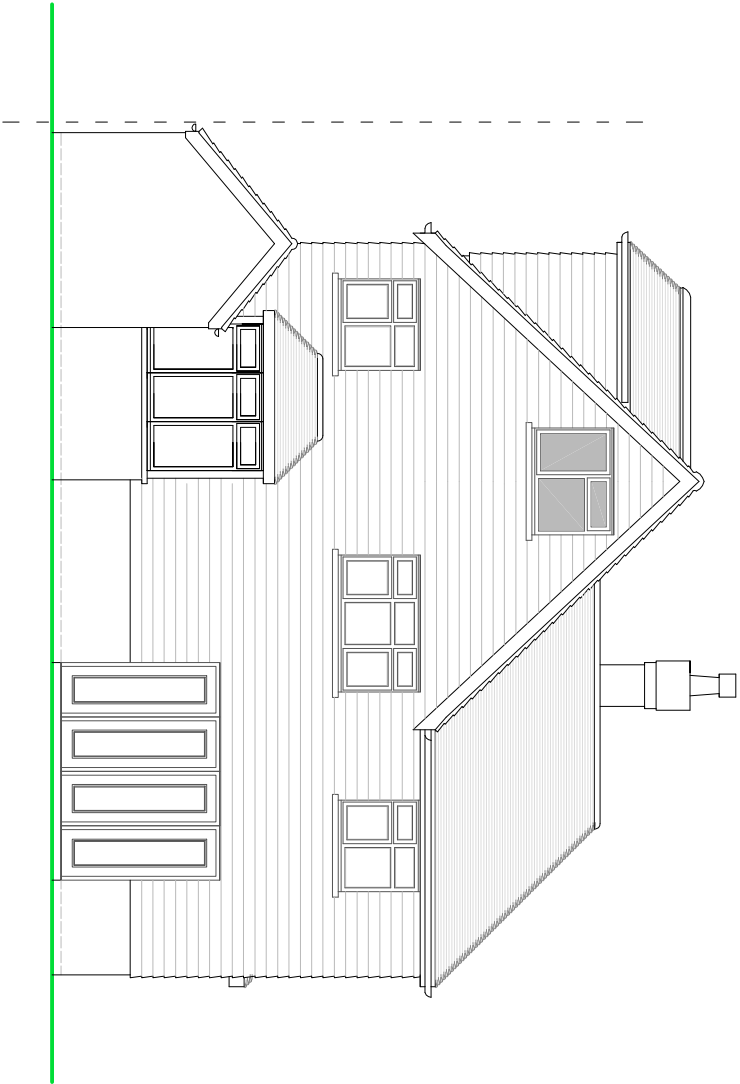

REAR ELEVATION

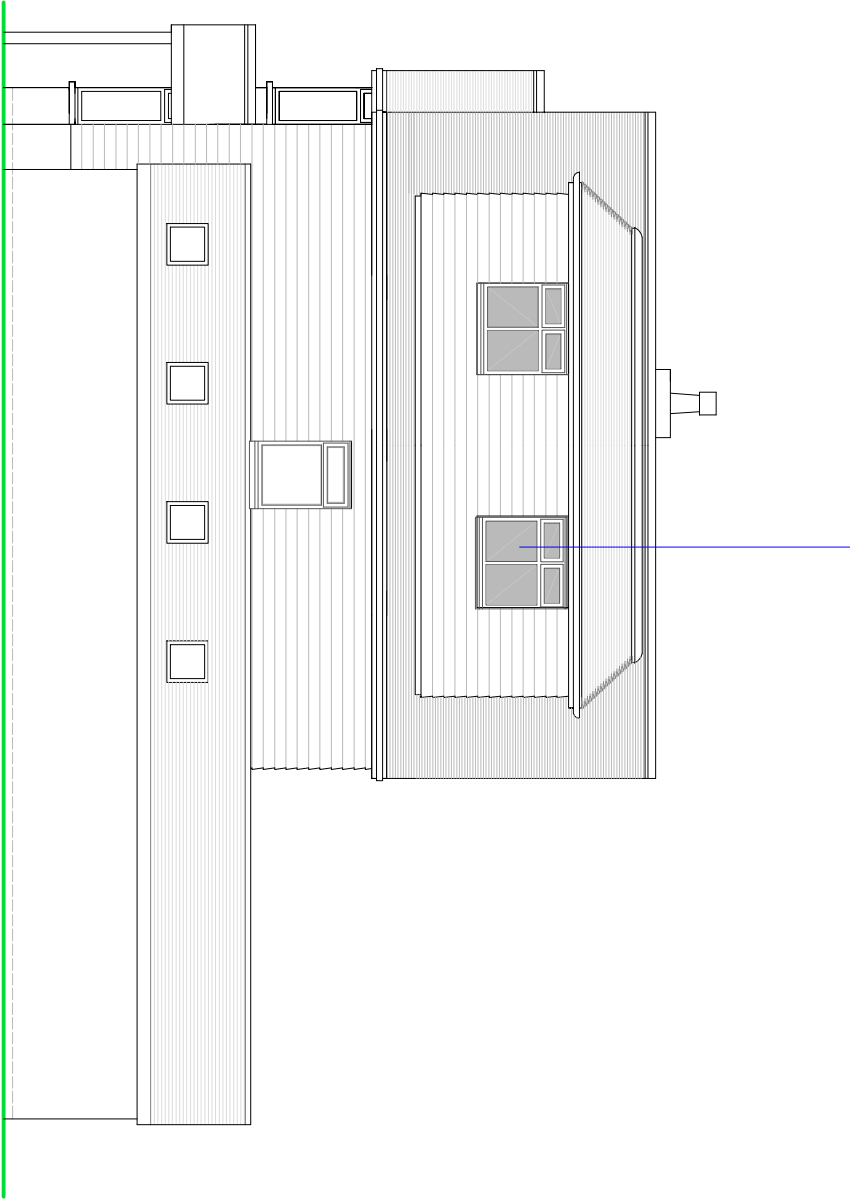

Note that side facing windows at second floor level are to be fitted with obscure glass with no openers below 1.7 m from internal floor level.

SIDE ELEVATION

NOTES

- ROOF - Plain concrete tiles to pitched roof to match.
- WALLS - Cream coloured horizontal cement based cladding to match.
- WINDOWS - White PVC framed double glazed units.
- DOORS - White PVC framed double glazed units.

PROPOSED ELEVATIONS

