


NOTES


ROOF - Interlocking concrete tiles to pitched roof behind parapet.

WALLS - White painted render finish with some decorative coricing.

WINDOWS/DOORS - White framed PVC 'Ecoslide' sliding sash double glazed units, doors to be inward opening matching PVC ramed units with double glazing.

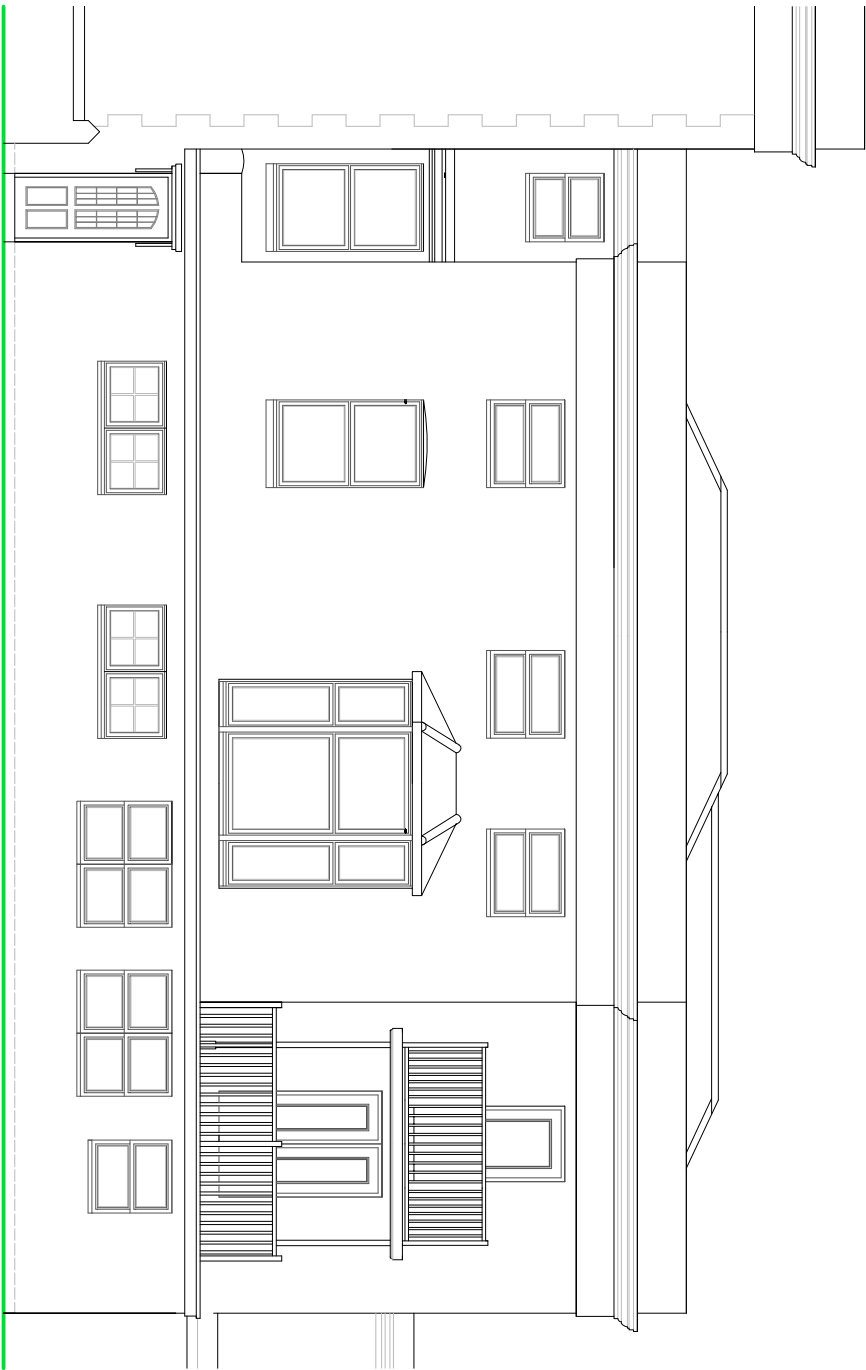


FRONT ELEVATION

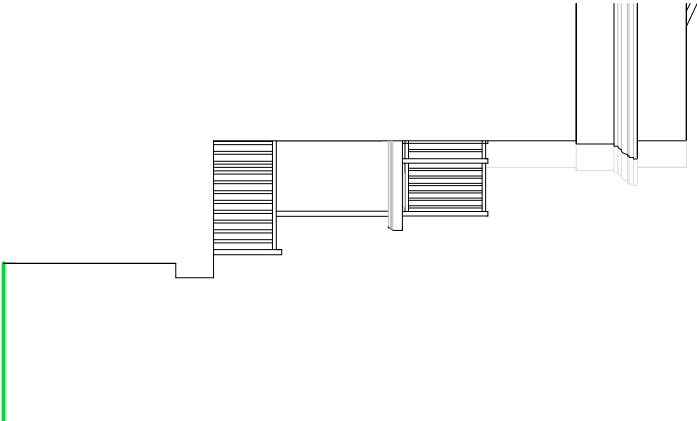

SIDE ELEVATION

SCALE

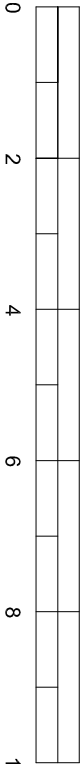

METRES

PROPOSED ELEVATIONS

SUSSEX BUILDING CONSULTANCY LIMITED

LANDDOWN HOUSE, THE ESPLANADE,
BOGNOR REGIS, WEST SUSSEX.

SCALE - 1/100 REV - DATE - 18/06/2026



partner
LABC

4 REGIS AVENUE, ALDWICK,
BOGNOR REGIS, W SUSSEX.

TEL - 07771 569898