




PROPOSED ELEVATIONS 1:100@ A3

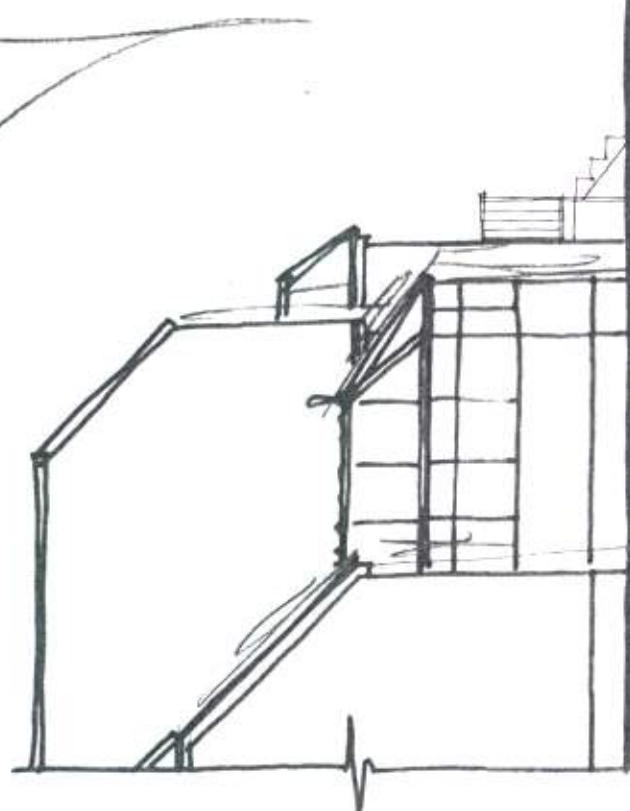

SIDE ELEVATION

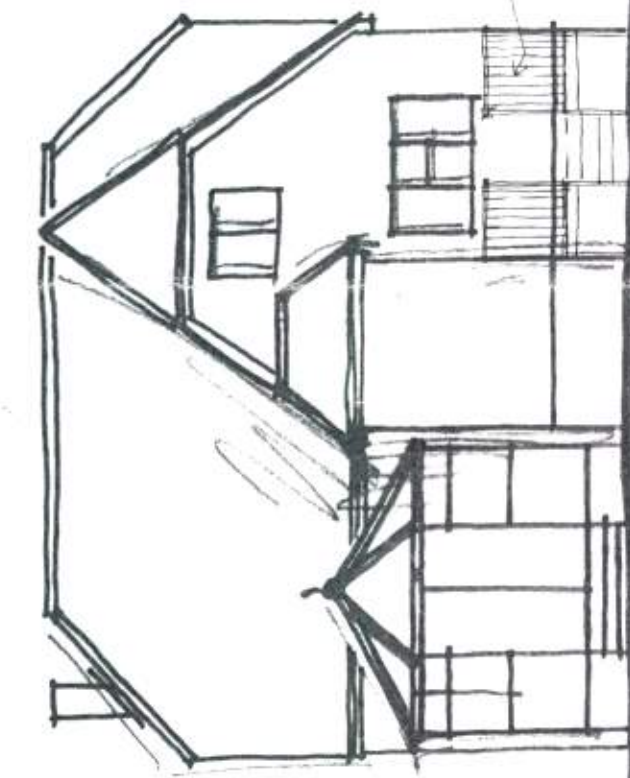


REAR

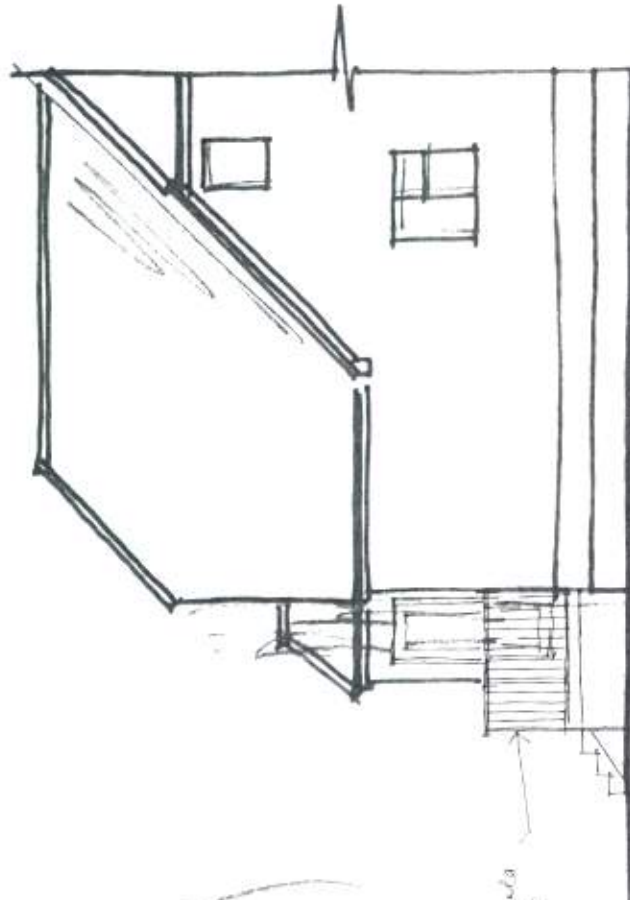


SIDE

Handwritten note: "Handwritten note to get rid of side window and replace with a window" with an arrow pointing to a side window.

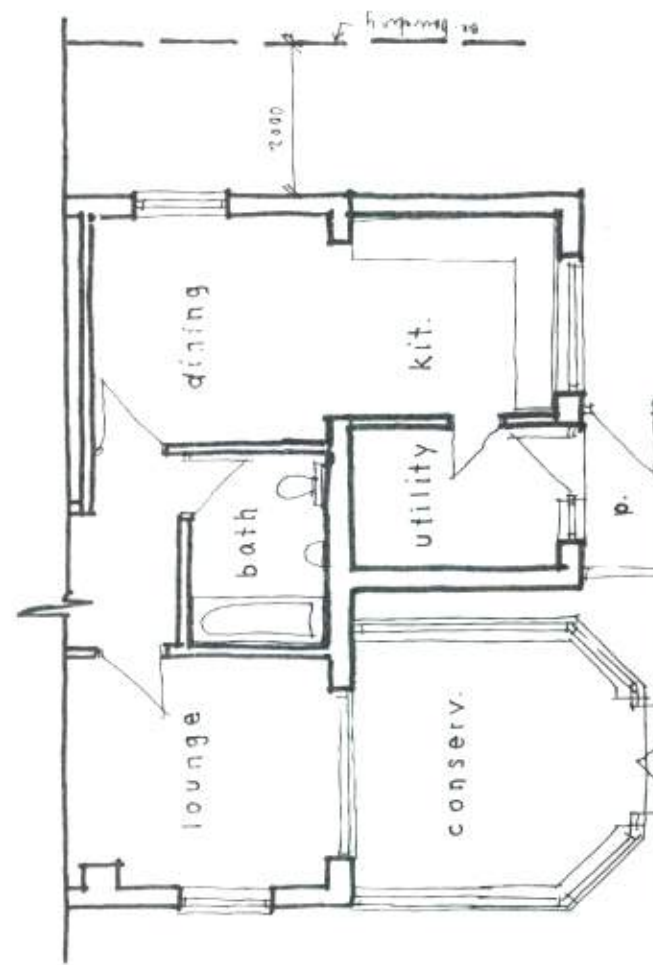

GROUND FLOOR PLAN
1:100
(EXISTING)

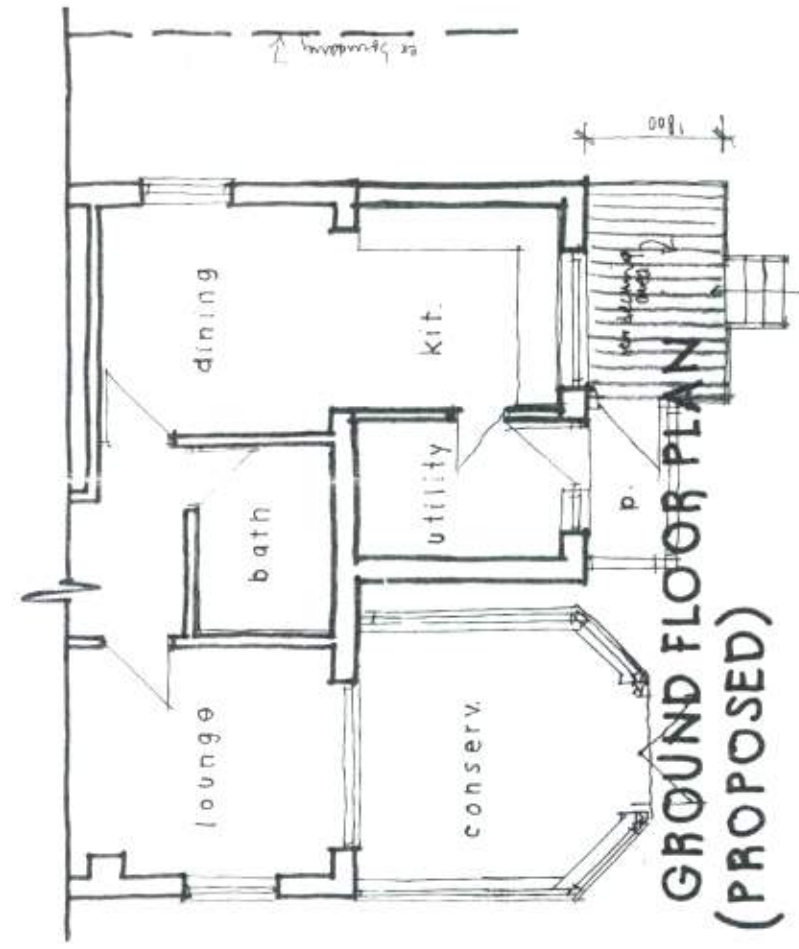

GROUND FLOOR PLAN
(PROPOSED)

Wayne Gander MCIAT
Architectural Technologist
98 Durrington Lane
Worthing
West Sussex BN13 2RQ
Tel/Fax 01903 694817