


BR/169/11/A.

Cross Section of Composite Board for Signage

| .25 mm | 1.5 mm | .25mm |

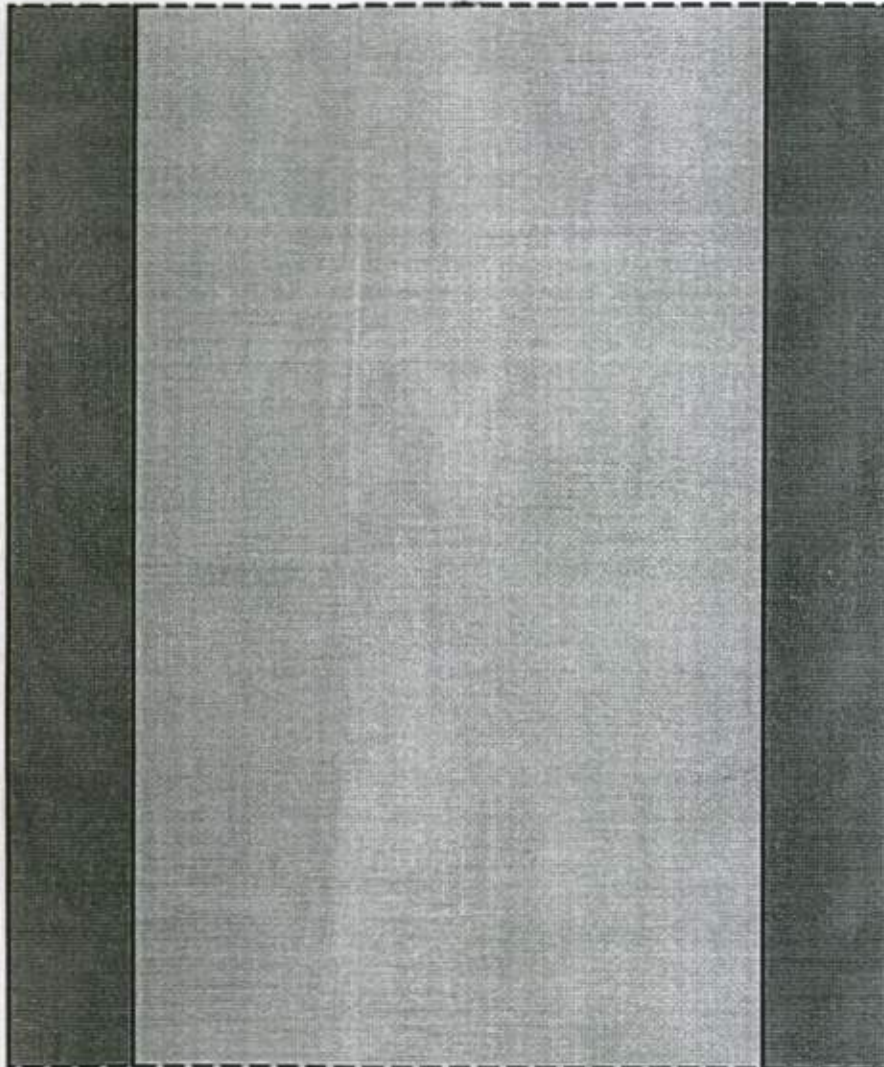

Aluminum

Plastic

| Overall thickness 2mm |

SAMPLE ATTACHED.

RTO