


Floor plan

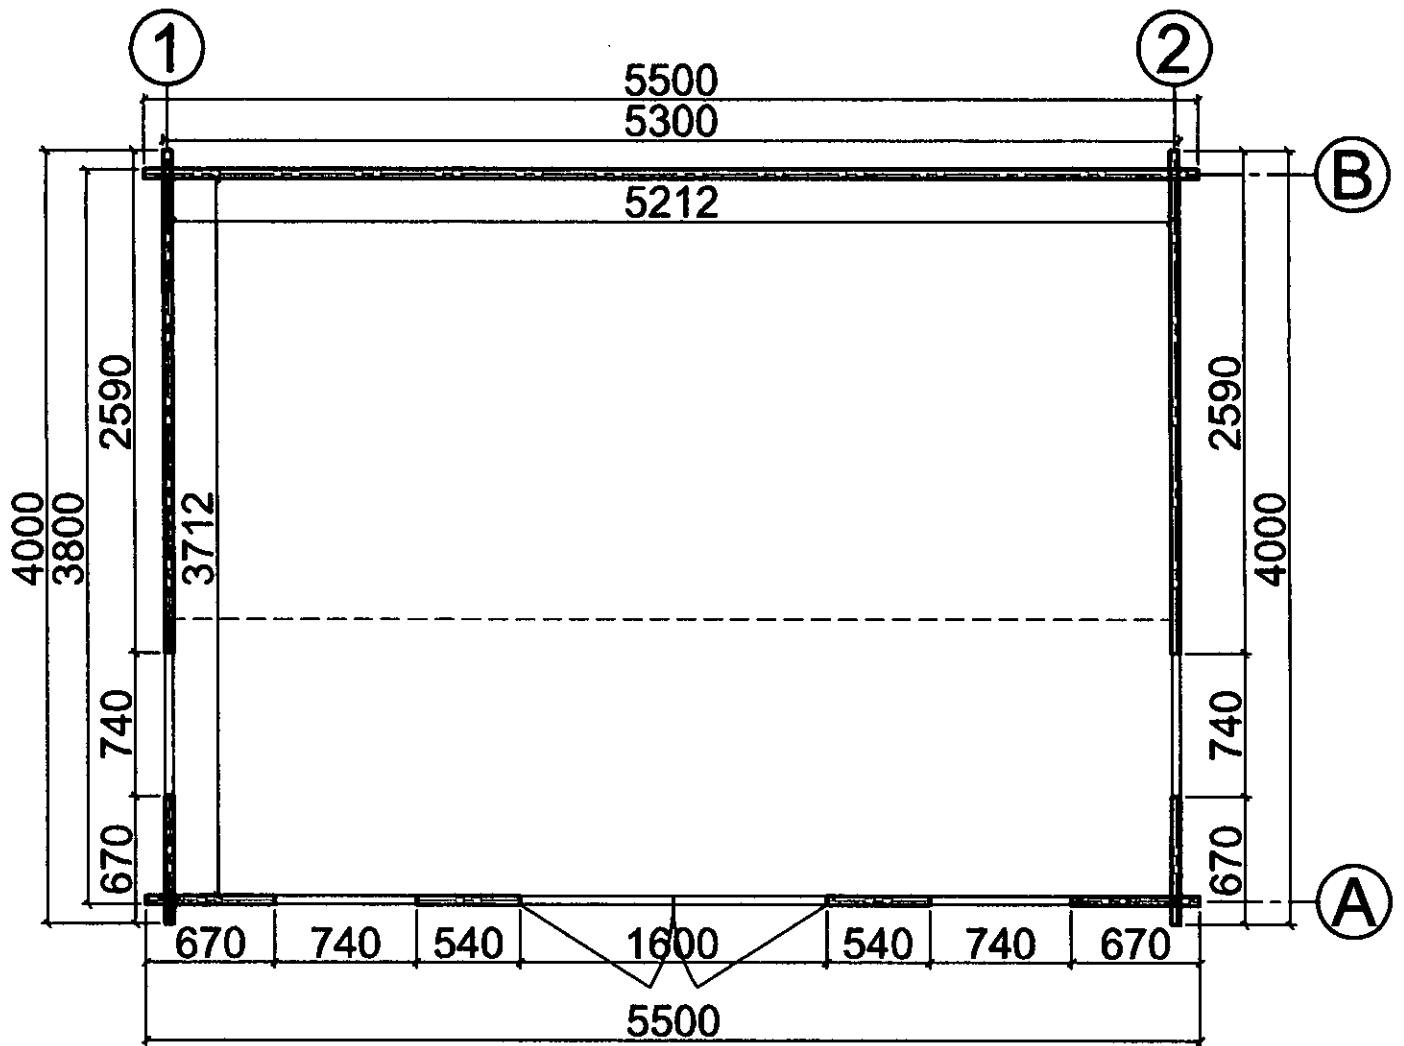

Low Clockhouse