


Base plan

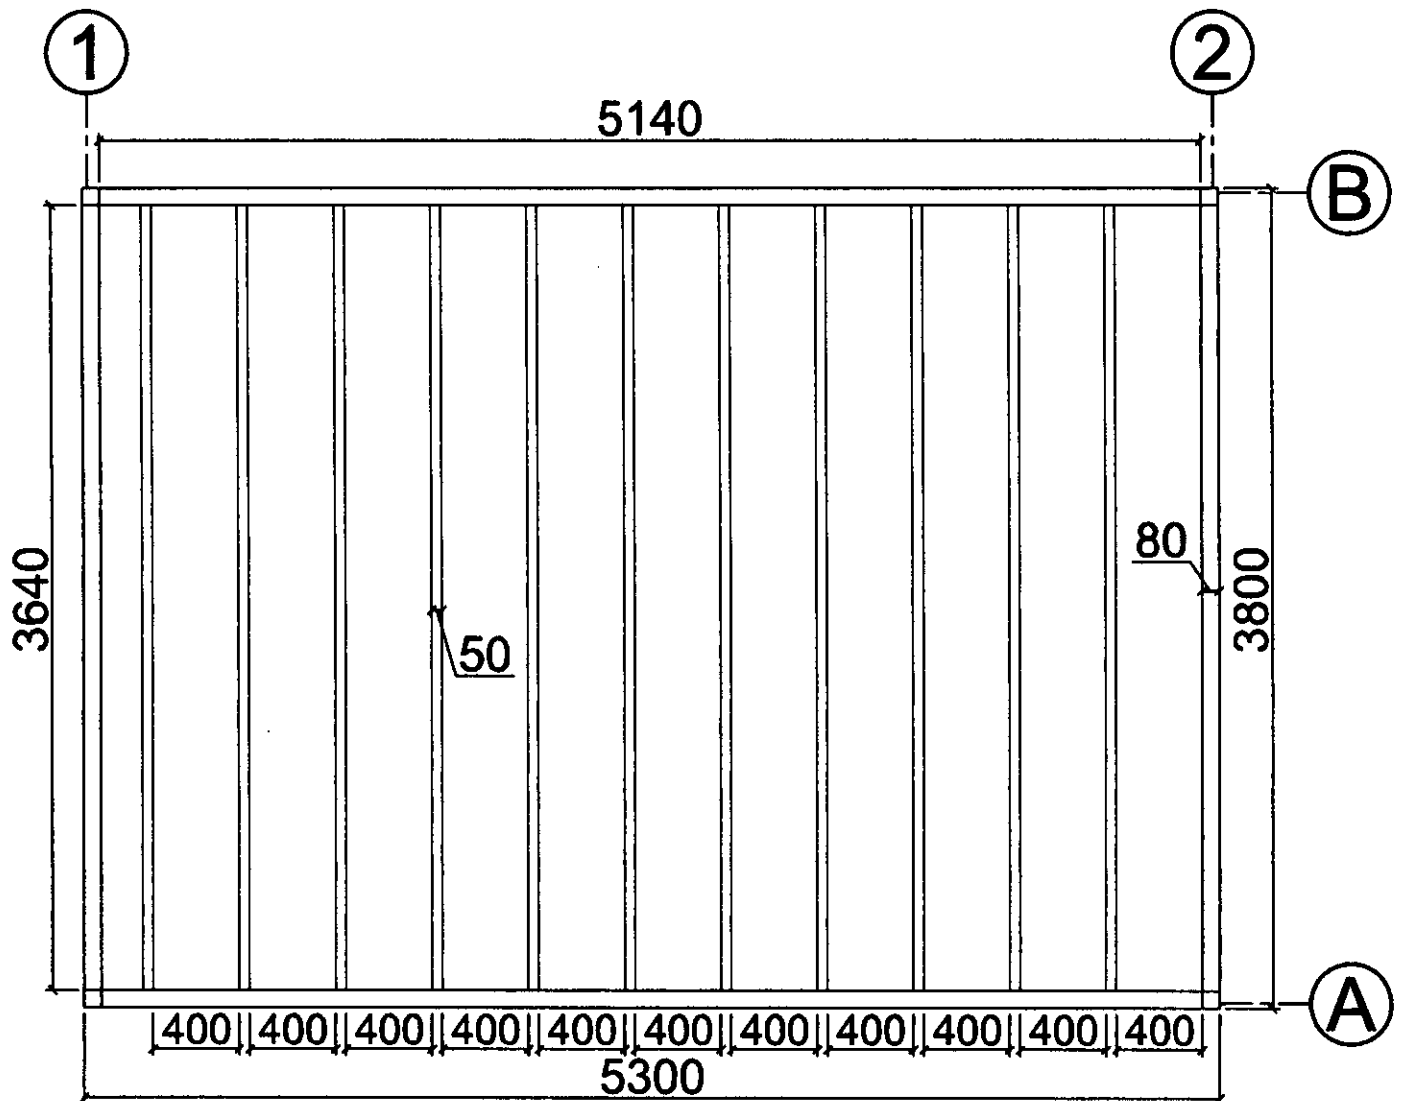

Low Clockhouse