




EXTERNAL VIEW ON REAR WALL


PLAN VIEW      REAR WALL

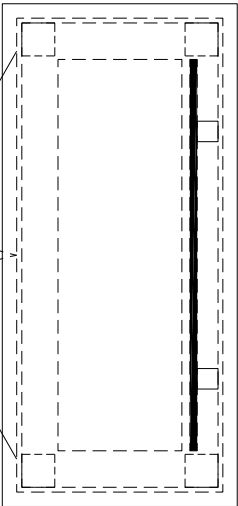


LH WALL

RH WALL


FRONT WALL

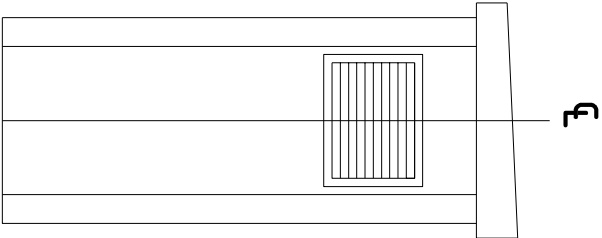

EXTERNAL VIEW ON LH WALL

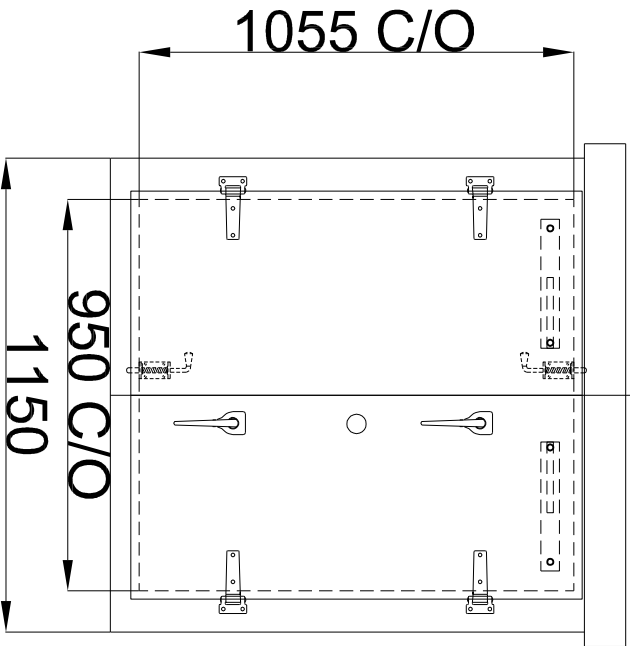

EXTERNAL VIEW ON FRONT WALL

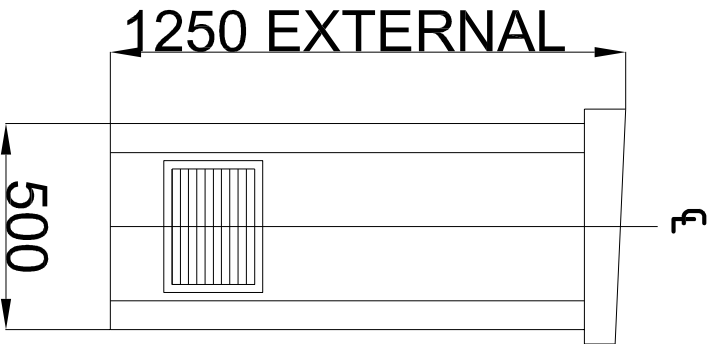

EXTERNAL VIEW ON RH WALL

SUMMARY OF TERMS

CIH - CLEAR INTERNAL HEIGHT  
C/O - CLEAR OPENING  
EXT - EXTERNAL

| NOTES:                                                        |      |
|---------------------------------------------------------------|------|
| CONSTRUCTION: GRP/12mm PLY/32mm FOAM/GRP                      |      |
| EXTERNAL FINISH : SMOOTH GELCOAT                              |      |
| EXTERNAL COLOUR : GREEN 14.C.39                               |      |
| INTERNAL FINISH : MATT GRP                                    |      |
| INTERNAL COLOUR : WHITE                                       |      |
| BASE FLANGE: 100mm                                            |      |
| QTY GRP COWLS: 0                                              |      |
| PARTS LIST / LEGEND:                                          |      |
|                                                               | QTY: |
| A. STAINLESS STEEL HINGES                                     | 4    |
| B. 90 DEG HOLD OPEN STAY                                      | 2    |
| C. CYLINDER LATCH LOCK TO BE REPLACED BY OTHERS WITH SW/ABLOY | 1    |
| D. SPRING TOWER BOLT                                          | 2    |
| E. HI/LO NON LOCKABLE CLAMP LATCHES                           | 2    |
| F.                                                            | 0    |
| G.                                                            | 0    |
| H.                                                            | 0    |
| B1 FULL WIDTH x FULL HEIGHT x 18mm TREATED PLY BACKBOARD      | 1    |
| B2                                                            | 0    |
| B3                                                            | 0    |
| P1                                                            | 0    |
| P2                                                            | 0    |

| REV | DATE     | DESCRIPTION      | BY |
|-----|----------|------------------|----|
| A   | 17/12/12 | FOR CONSTRUCTION | RM |

Copyright and other intellectual property rights in this document and all related documents, drawings etc. including calculations, is reserved to BTU and cannot be used or reproduced for any other purpose than that for which they have been created without the express permission in writing by BTU.



Copilot Delivery  
Southern House  
Lewes Road  
Lewes, Brighton  
East Sussex BN1 1PY  
Telephone (01273) 606766  
Fax (01273) 673239



BTU  
Southmoor Lane  
Havant  
Hampshire  
PO9 1JW

PROJECT TITLE  
ENVIRONMENTAL MONITORING SCHEME

| DRAWING TITLE<br>CSO & EMO KIOSK TEMPLATE<br>EXTERNAL LAYOUT |  |  |  |
|--------------------------------------------------------------|--|--|--|
|--------------------------------------------------------------|--|--|--|

| SCALE       | DRAWN BY   | DRAWN DATE  | SHEET SIZE    |
|-------------|------------|-------------|---------------|
| NTS         | RM         | 17/12/12    | A3            |
| DESIGNED BY | CHECKED BY | APPROVED BY | APPROVED DATE |
| RM          | CC         | RS          | 17.12.12      |

| DRAWING No               |          |
|--------------------------|----------|
| FA345C-XXXXXX-XXXXXX-XXX |          |
| CLIENT DRAWING No        | REVISION |
|                          | A        |