



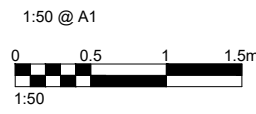

PROPOSED EAST ELEVATION
1:50

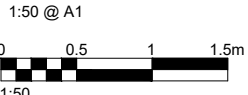

PROPOSED SOUTH ELEVATION
1:50



PROPOSED STAIR CLADDING
Cedral Weatherboard, Colour - Light Grey


Fire Resistant Obscure Windows

New Approved Stair to Be Clad
With Eternit Weatherboard (colour: grey)

Enlarged Window

notes:

revisions: A | 21.07.2020 | SCR | Amended to reflect clients comments

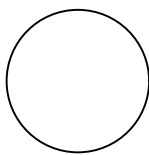

100mm @A1

NOTE: The contractor is responsible for checking all site dimensions and levels. These should be checked prior to the ordering of any components and before the commencement of the works. All discrepancies should be brought to the attention of the Contract Administrator

Tommy
86 Annandale Ave
Bognor Regis

drawing information

title: Proposed Elevations
1 of 2
status: Preliminary
date: July 2020
scale: 1:50@A1
drawn: SCR
chk'd: GR



job: 1096 dwg: 1300 rev: A