
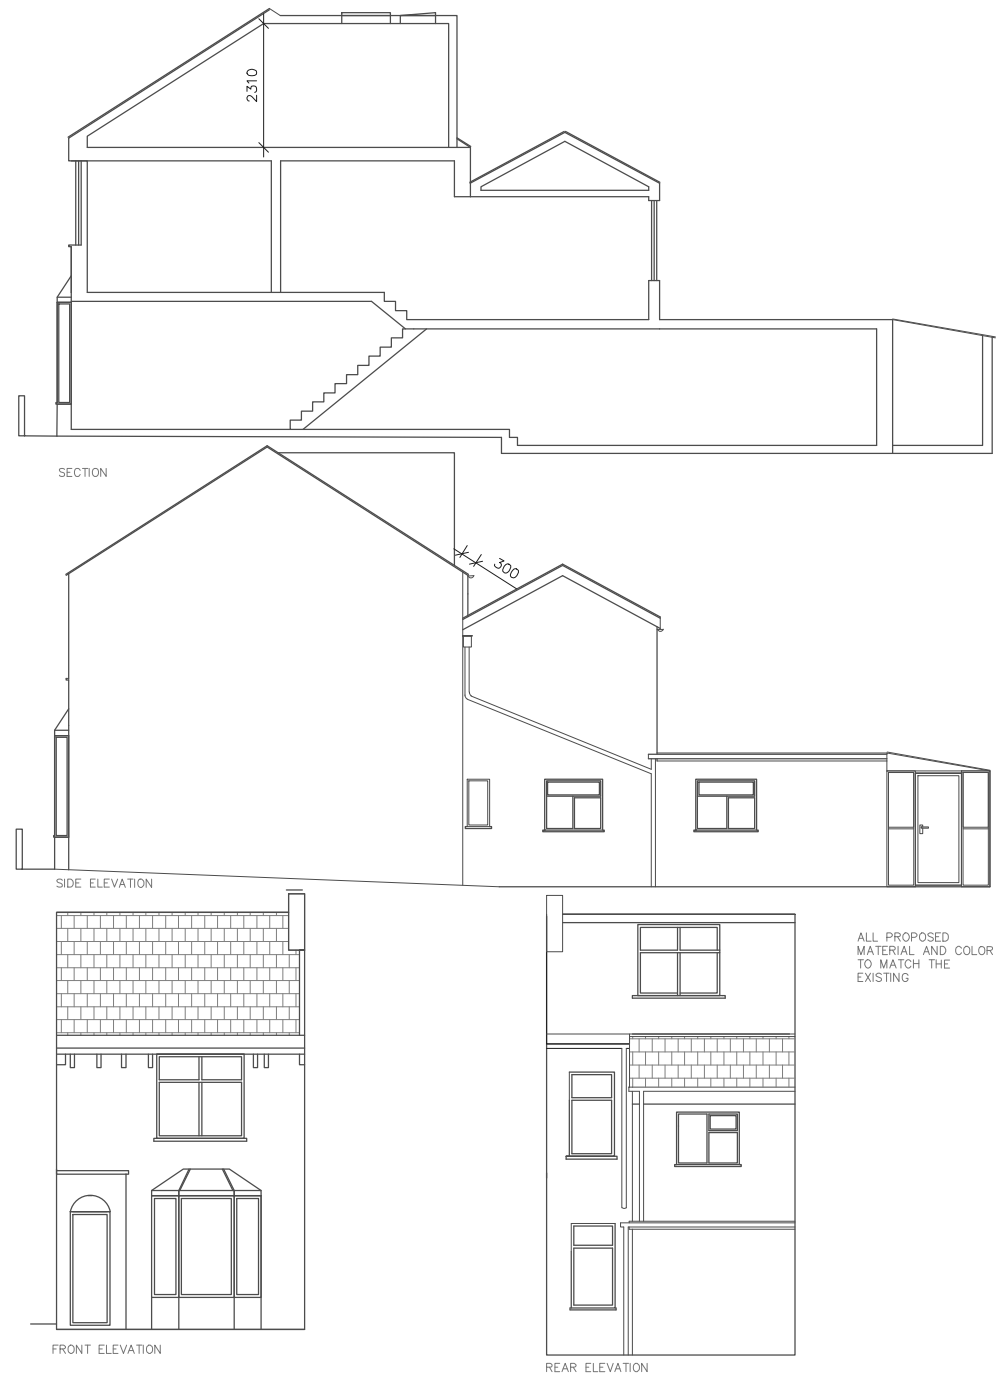


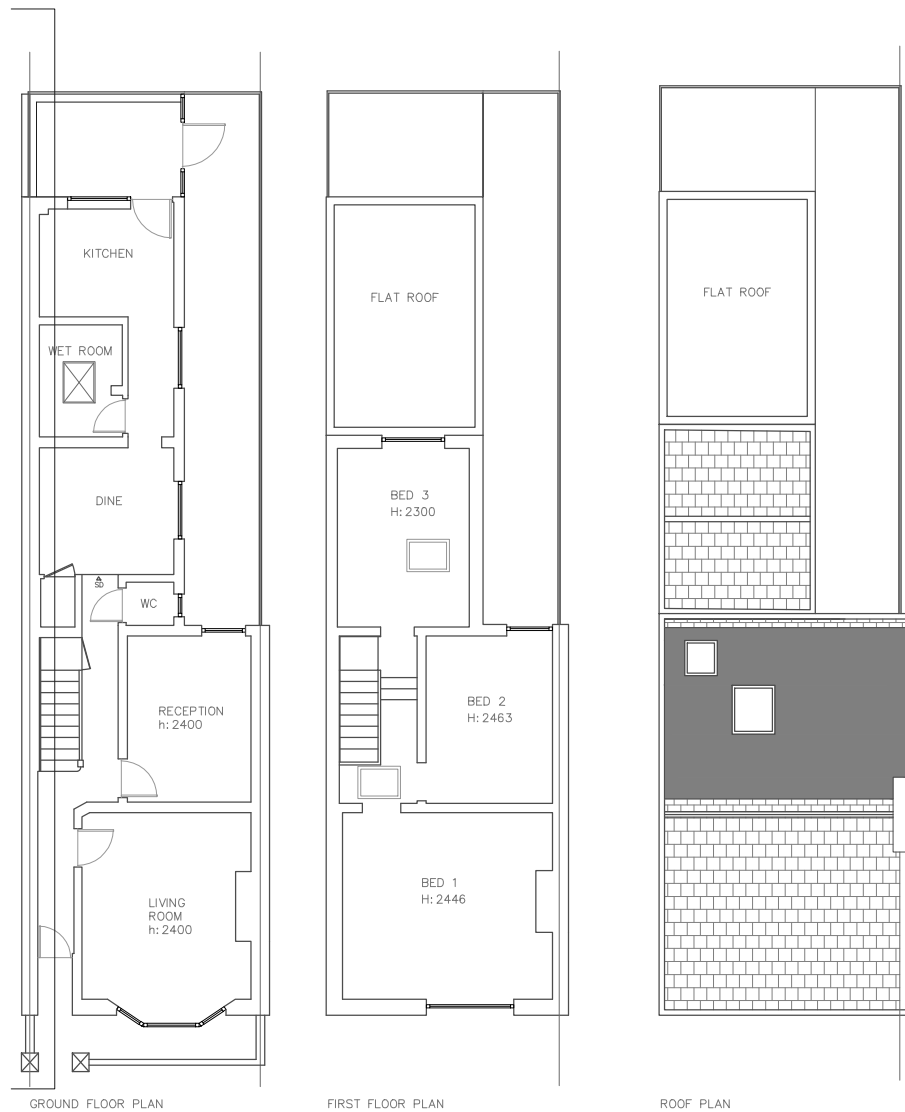

ALL PROPOSED
MATERIAL AND COLOR
TO MATCH THE
EXISTING

19 Crescent Road,
Bognor Regis
PO21 1QG

DETAIL

PROPOSED DETAILS

1:100 @ A3

SEPT 2026

PROJECT NO.
SO26.19

DWG NO.
01

ALL WORKS ARE TO BE CARRIED OUT IN ACCORDANCE WITH CURRENT BUILDING REGULATIONS, BRITISH STANDARDS, CODE OF PRACTICE AND LOCAL AUTHORITY REQUIREMENTS. DO NOT SCALE FROM THIS DRAWING WITHOUT OBTAINING WRITTEN AUTHORIZATION FROM SPACE1 STUDIOS FIRST. THE CONTENTS OF THIS PLAN INCLUDING THE PRINTED NOTES ARE COPYRIGHT AND REPRODUCTION IN WHOLE OR PART IS NOT PERMITTED WITHOUT PRIOR CONSENT OF THE SPACE STUDIOS BTN IN WRITING.

THE SPACE STUDIOS BTN
ARCHITECTURAL SERVICES

