


Your Ref BR/171/14/HH (Existing Outhouse to have a pitched
 Mrs D Johnson slate roof.
 All walls rendered.)

Streetwise™

Enabled by
 Ordnance
 Survey

BLOCK PLAN
 AREA 36m x 36m
 SCALE: 1:200 on A4
 CENTRE COORDINATES: 492636 , 98864

Hatched area is
 the outhouse.

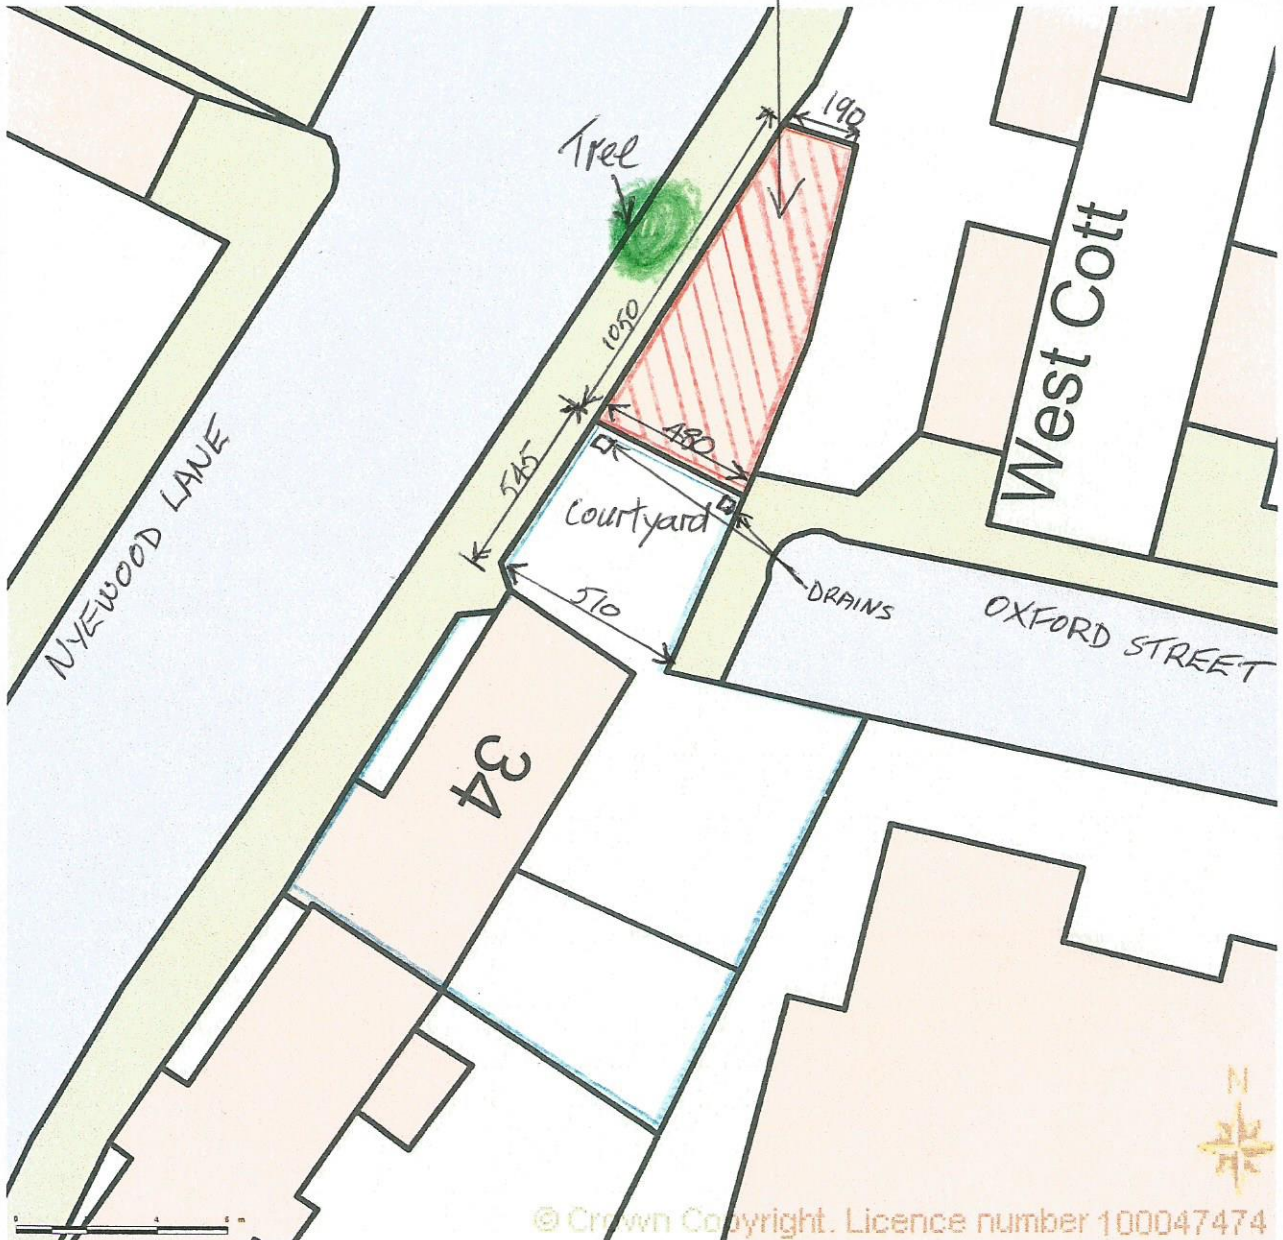

Supplied by Streetwise Maps Ltd
 www.streetwise.net
 Licence No: 100047474