




Revisions:

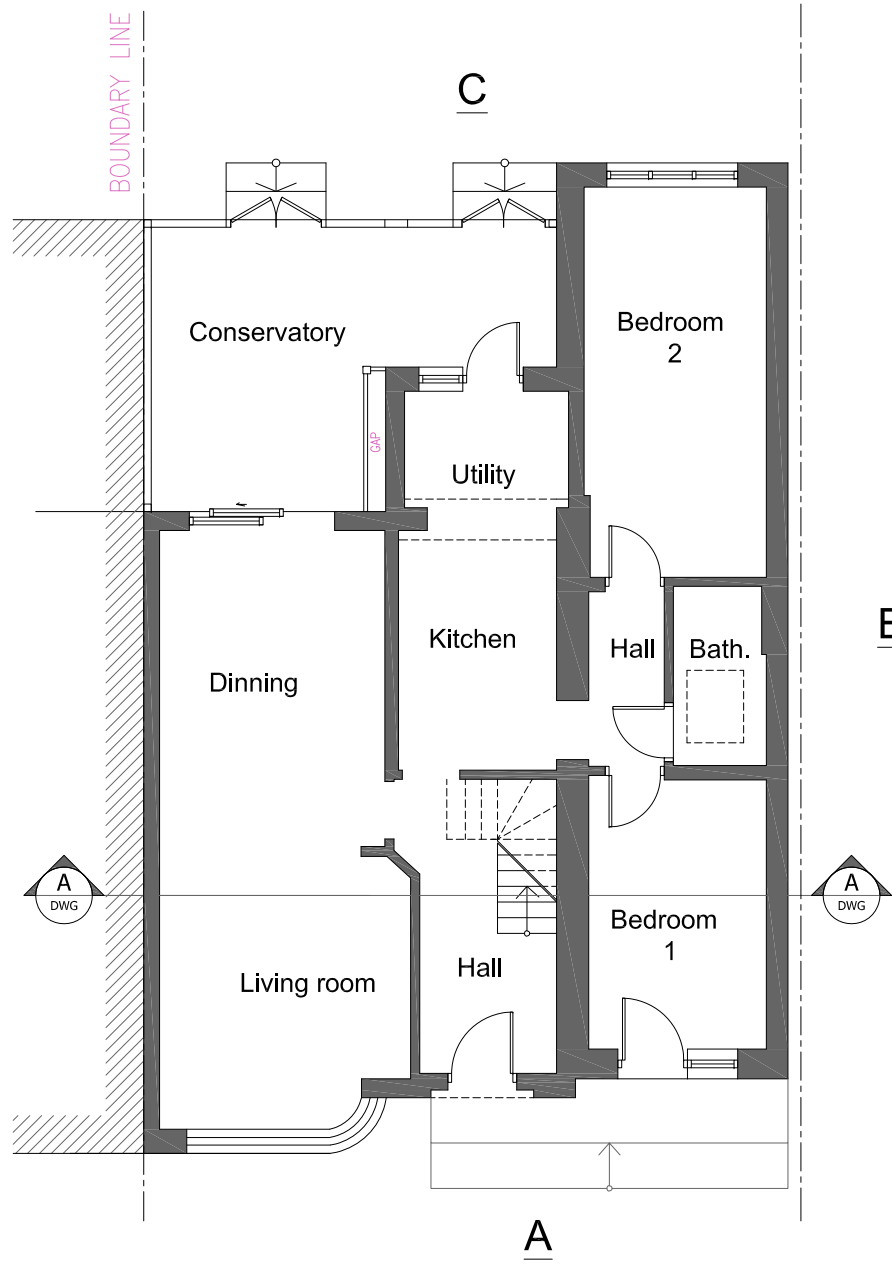

GROUND FLOOR PLAN

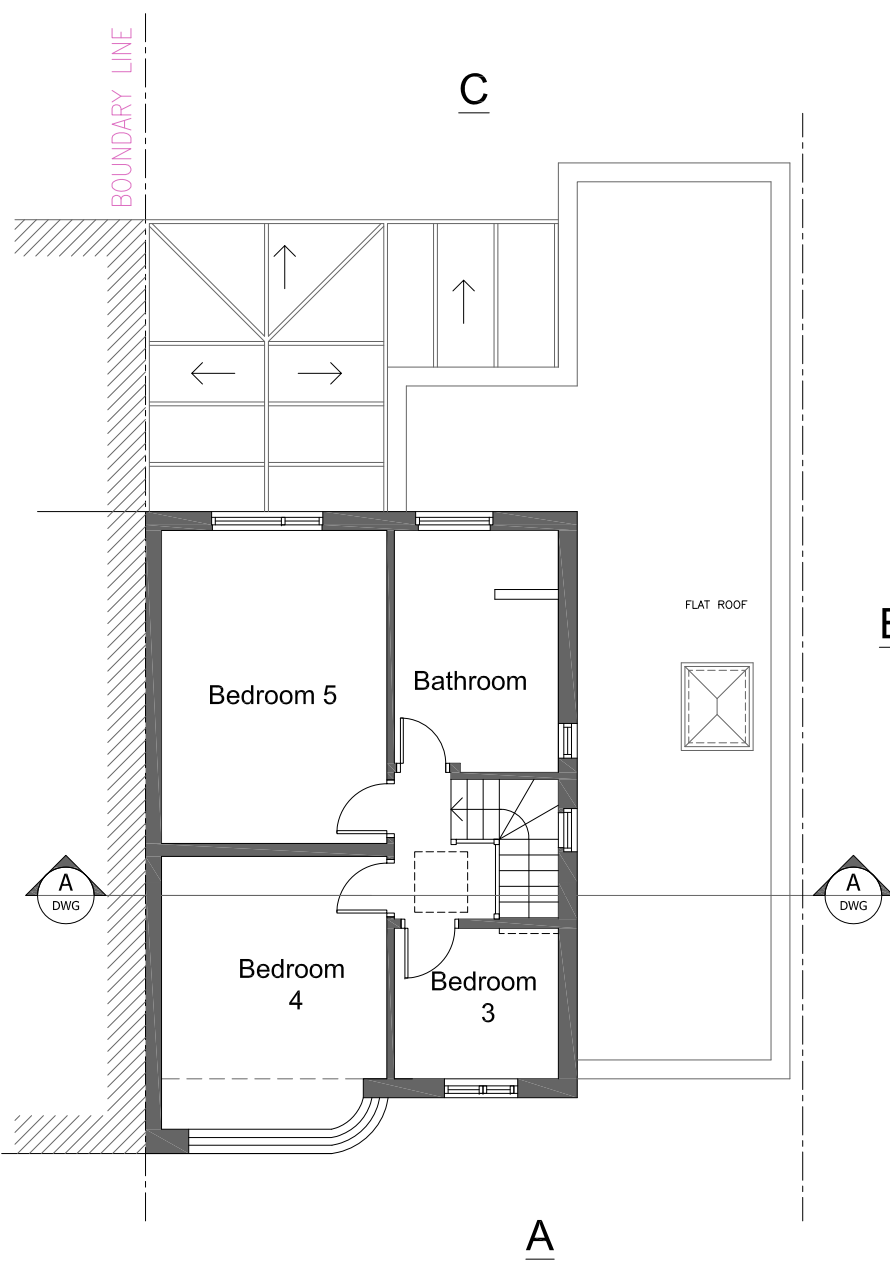

1ST FLOOR PLAN

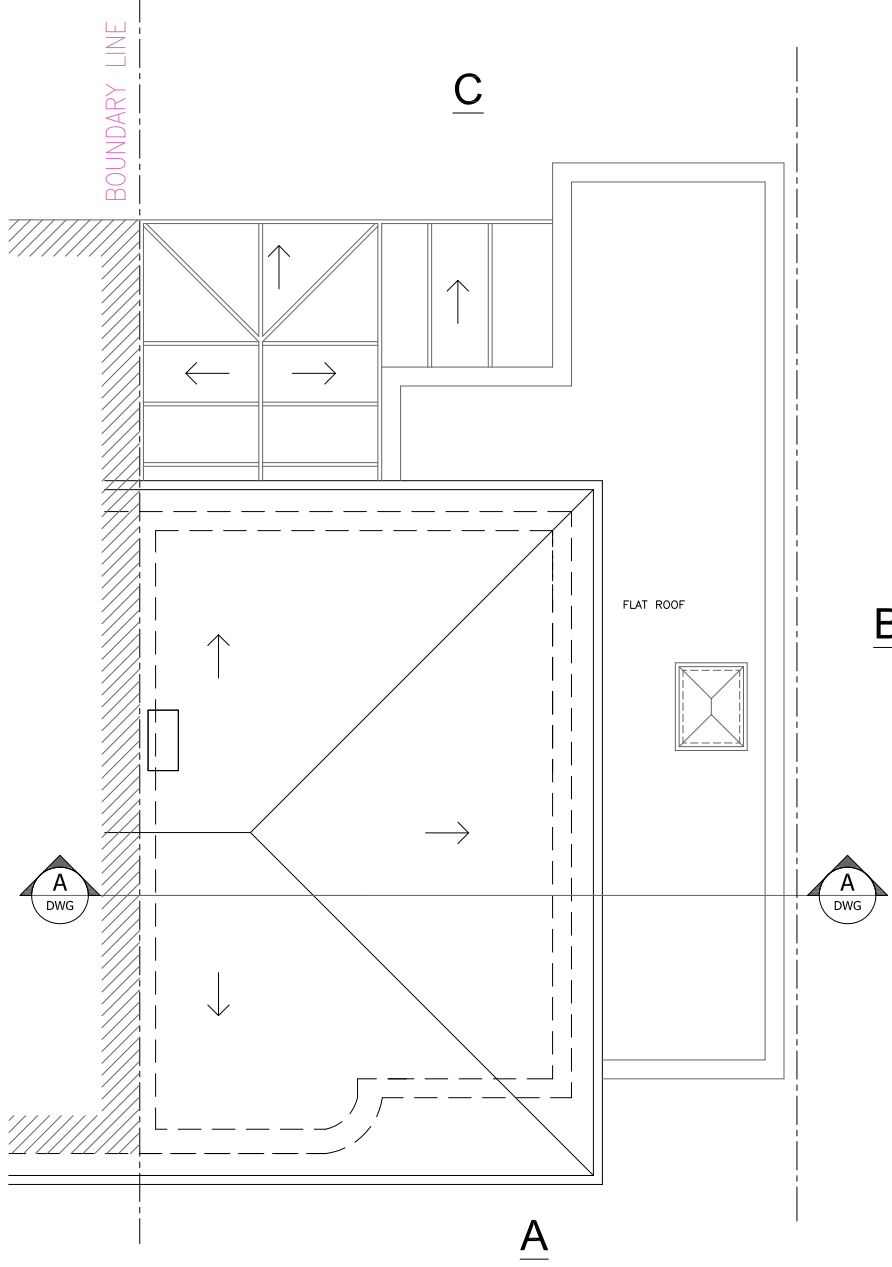

ROOF PLAN




ELEVATION A




ELEVATION B



ELEVATION C

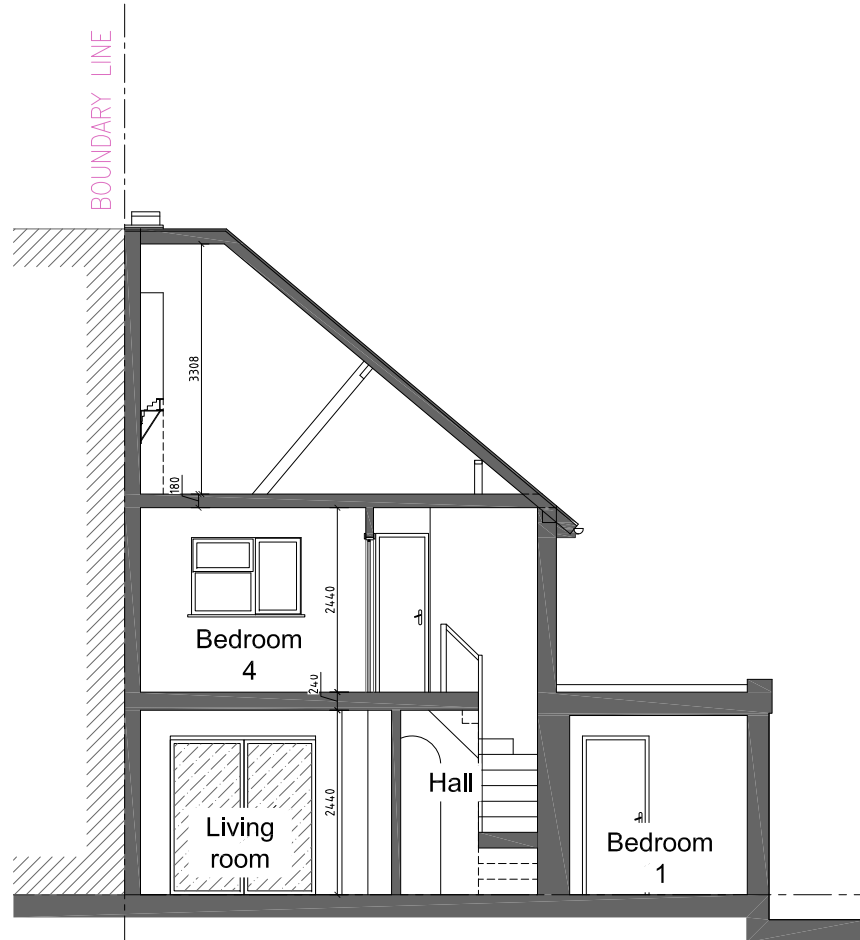

SECTION A-A

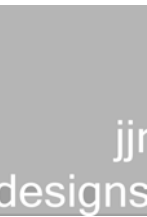

Suite 2b  
Church House,  
94 Felpham Road  
Felpham  
West Sussex,  
PO22 7PG  
TEL: 01243 822081

Architectural  
Services  
Planning  
Building Regs  
On Site Supervision  
Landscape Design

e-mail: [info@jjrdesigns.com](mailto:info@jjrdesigns.com)

Client:

MR & MRS HARRISS

Project:

31, MERRION AVE  
BOGNOR REGIS, PO22 9DF

Drawing Title:

EXISTING PLANS & ELEVATIONS  
SECTION A-A

Issue status:  
Outline proposals ☐ Production information ☐ Scheme design ☐  
Tender drawing ☐ Detail design ☐ Contract drawing ☐

|                 |                      |                          |           |                     |
|-----------------|----------------------|--------------------------|-----------|---------------------|
| Scale:<br>1:100 | Drawn:<br>V. Botezat | Checked:<br>R. Stefonski | Approved: | Date:<br>15.05.2018 |
| Job No:<br>1339 | Drawing No:<br>103   |                          | Revision: |                     |