




Revisions:

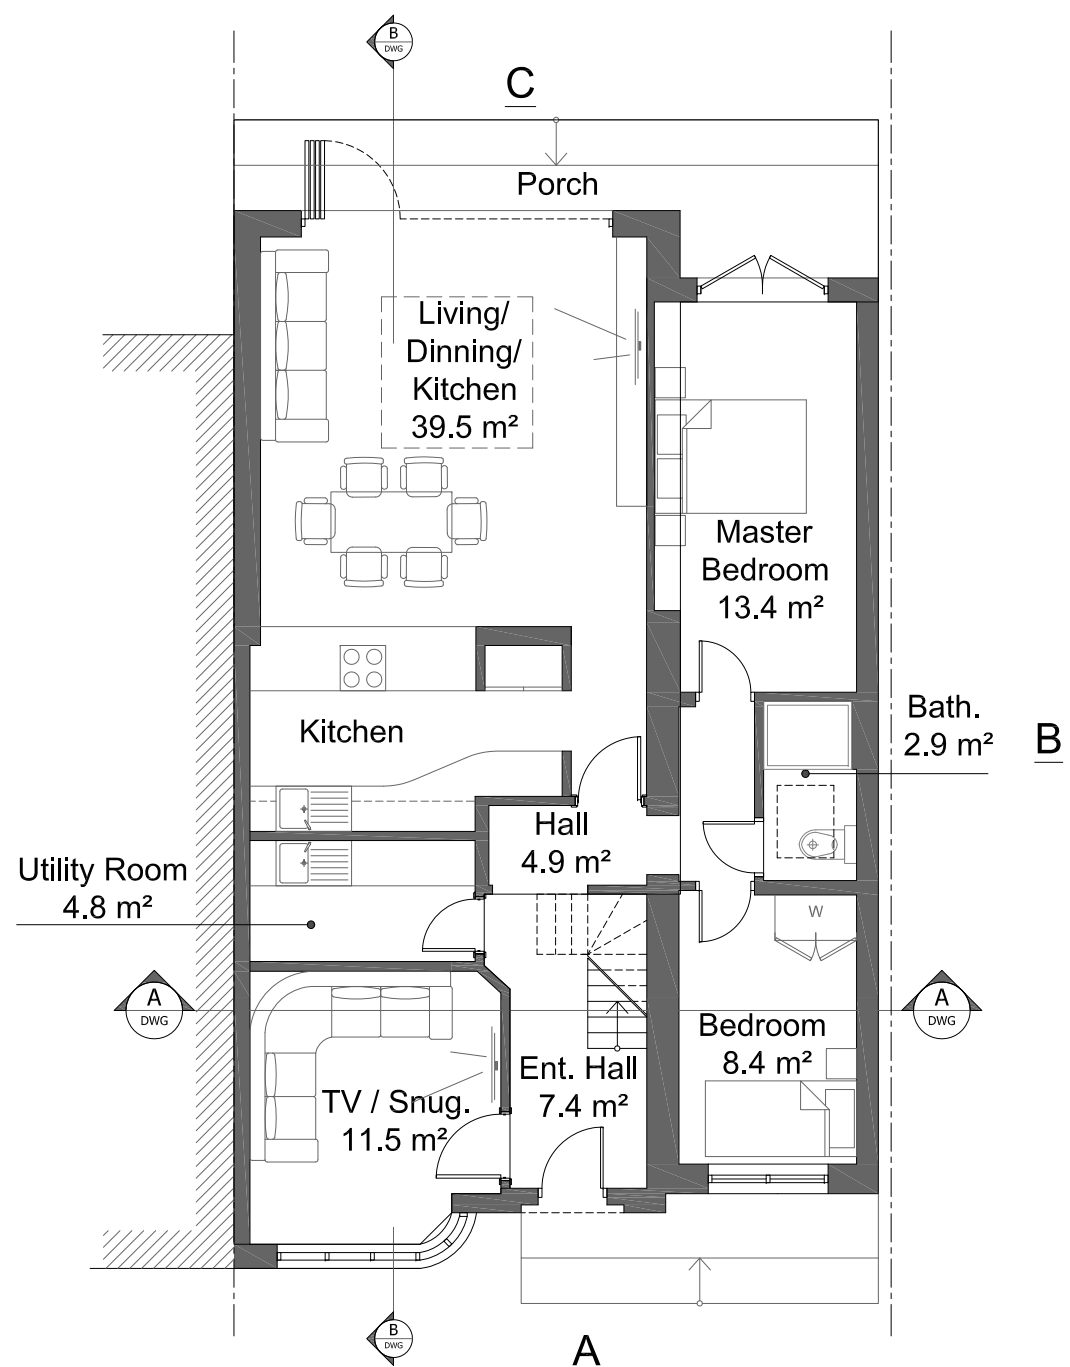

GROUND FLOOR PLAN

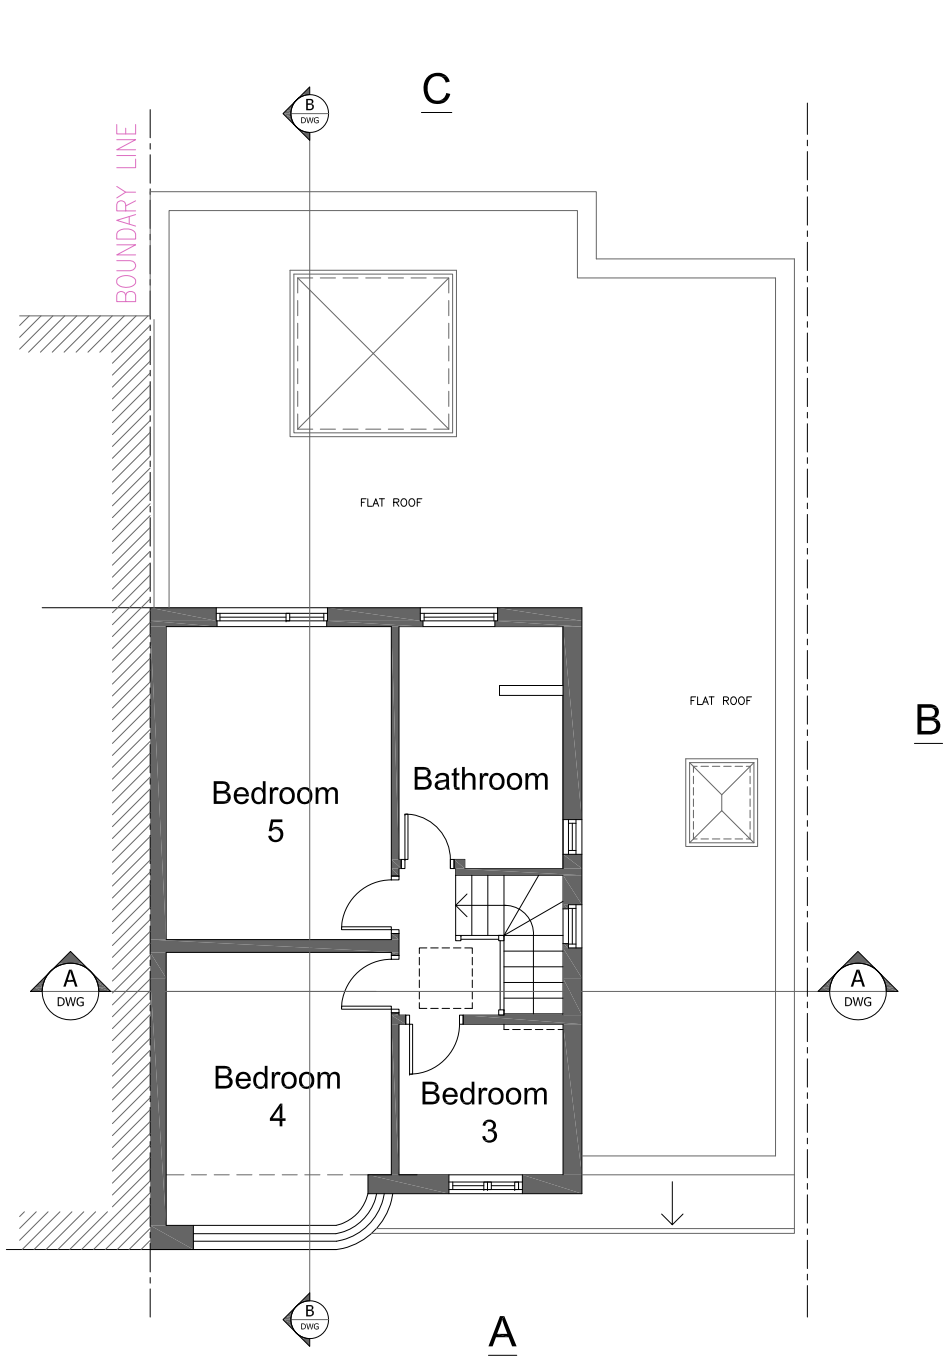

1ST FLOOR PLAN

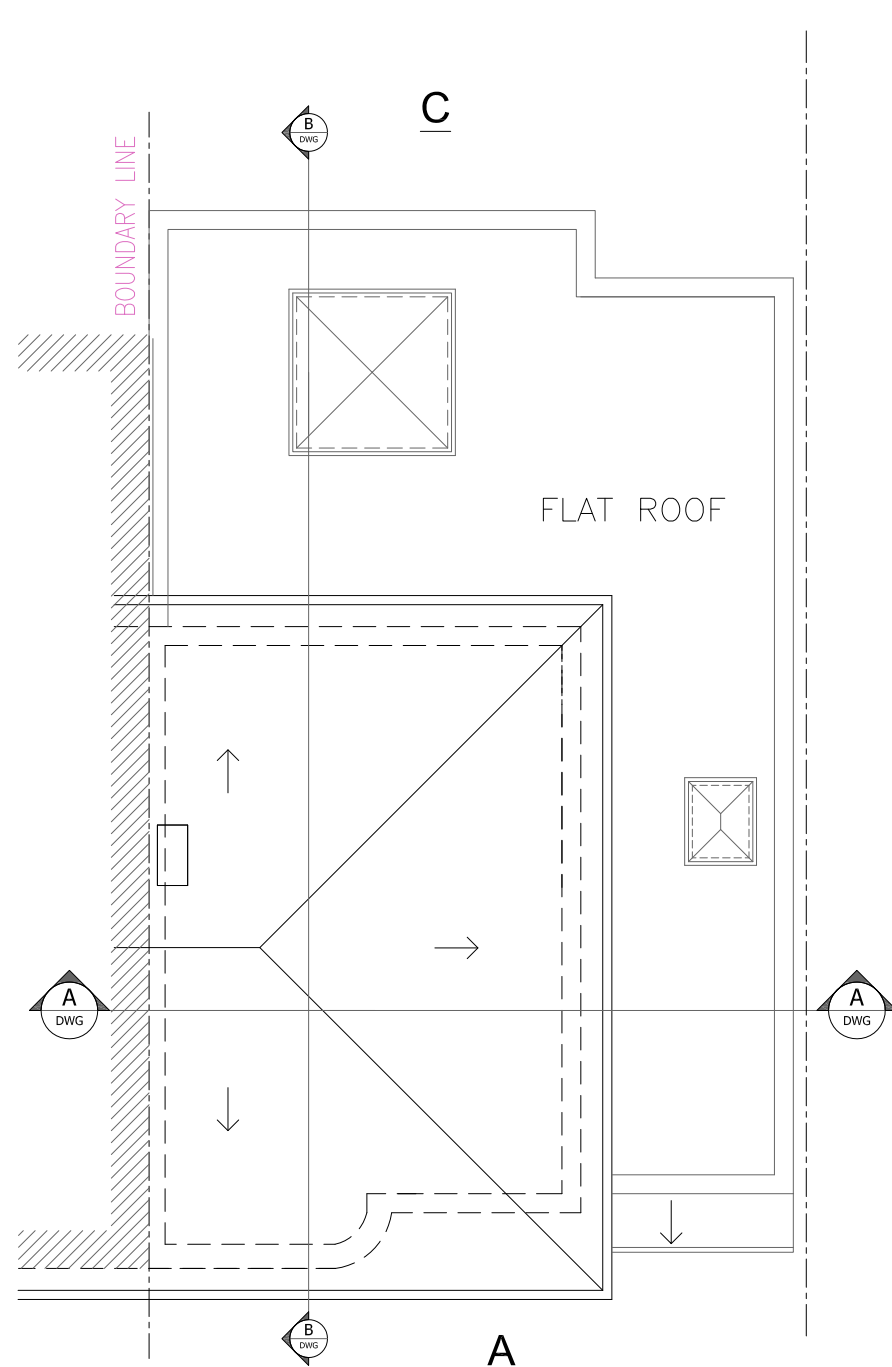

ROOF PLAN




ELEVATION A




ELEVATION B



ELEVATION C

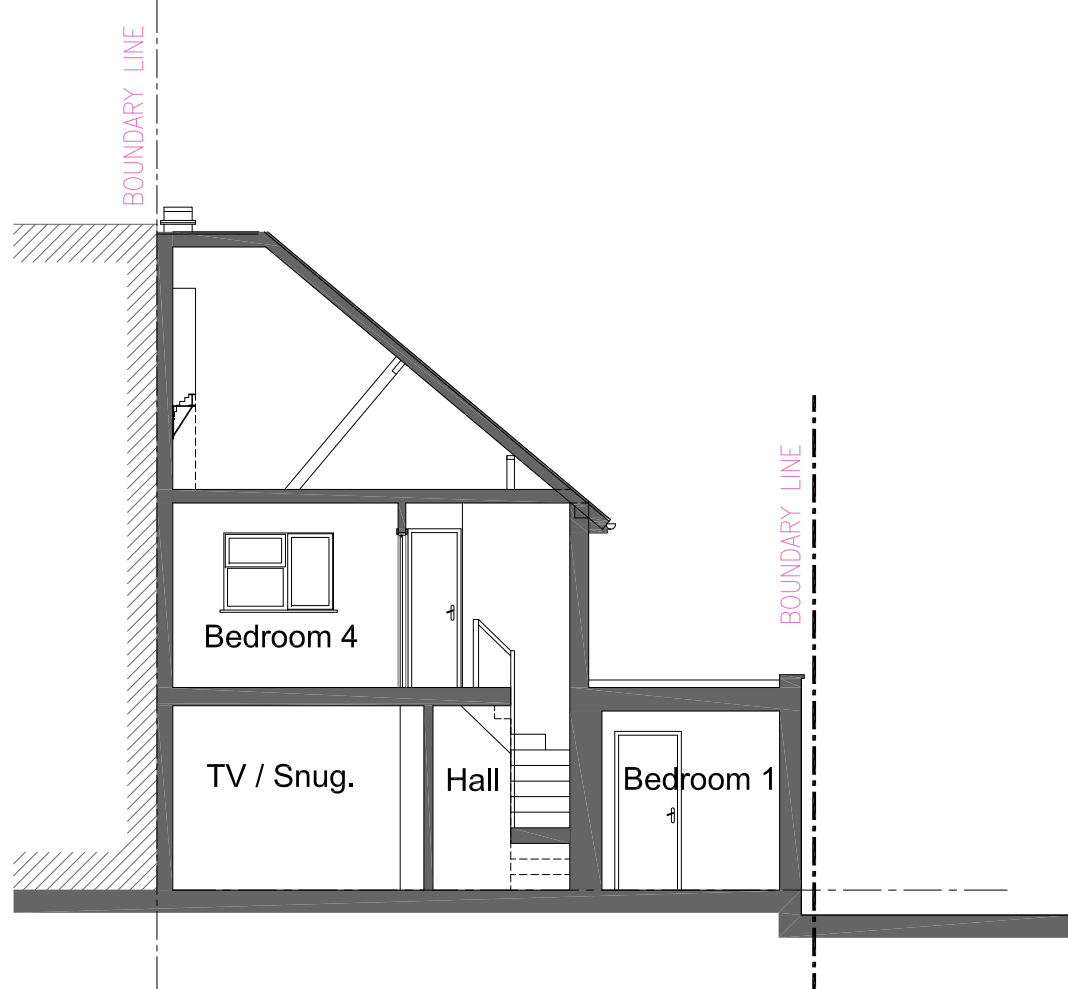

SECTION A-A

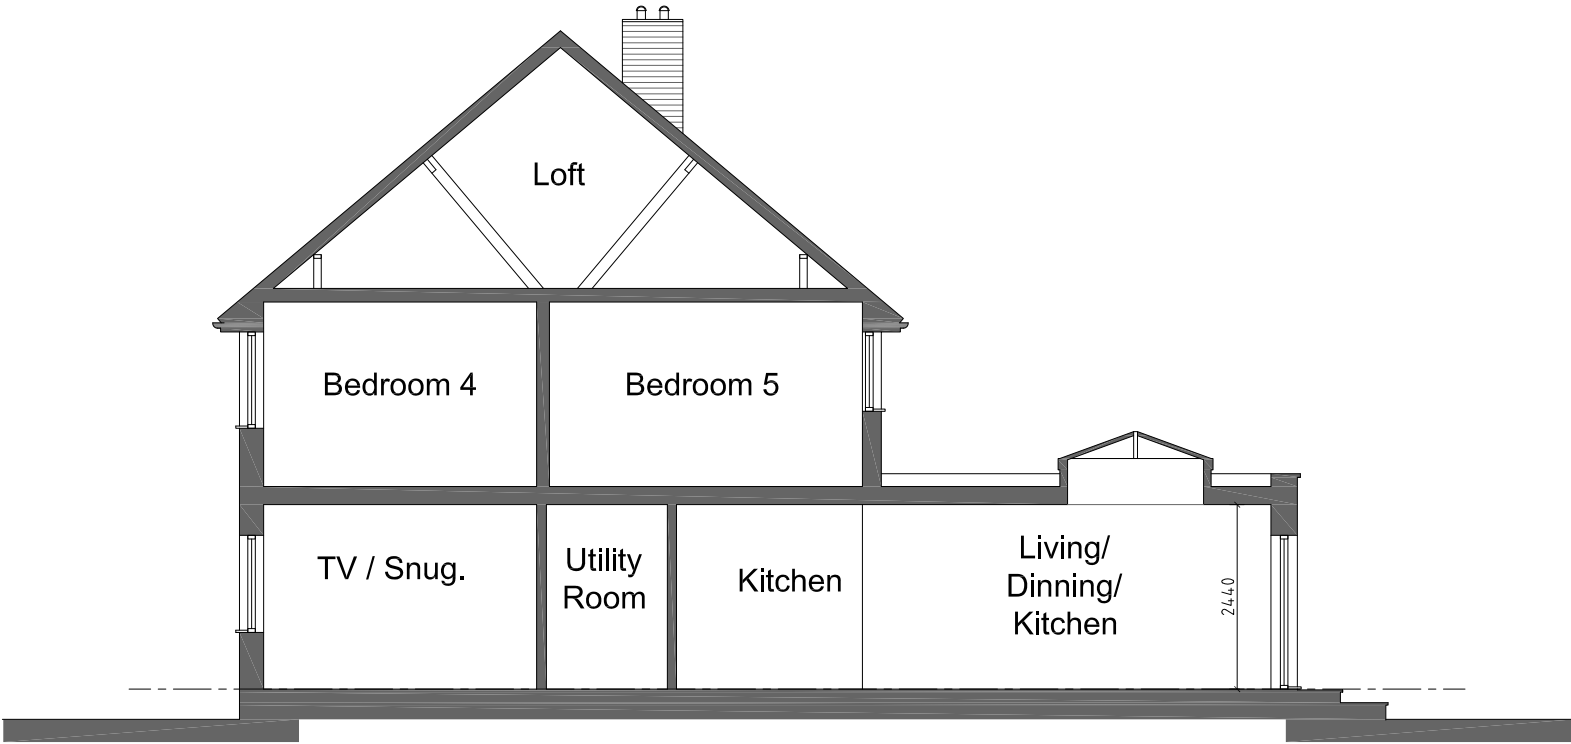

SECTION B-B