


Moola House

Plot 1

Roof: Natural Riven Slate.



Render: Render -Single Storey Extension: 'White Tie'

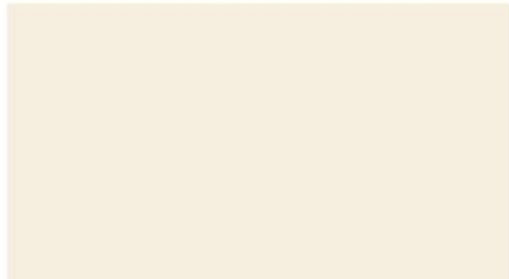	Uncomplicated White Tie is the prettiest of all our whites. With its subtle yellow base it creates a special glow in any rooms but still remains fresh looking. If you like charming, soft rooms then it is the neutral for you. Often combined with Wimborne White for an uncomplicated look, or as a complementary woodwork and ceiling colour with any of the yellow based tones such as String or Farrow's Cream. White & Light Tones Undercoat. ★★★★★ Read all 38 reviews Write a review
--	---

Windows: Vertical Slider – Anthracite Grey



Soffits and Facia & Guttering:



Black & White UPVC.

Plots 2 & 4

Brick:


Ivanhoe Cottage Blend

A close-up photograph of a brick wall. The bricks are a mix of red and brown tones, with a textured surface. The mortar is a light grey color.

A photograph of a two-story house made of red bricks. The house has a gabled roof and a chimney. There is a paved driveway in front of the house.

IBSTOCK

Roof

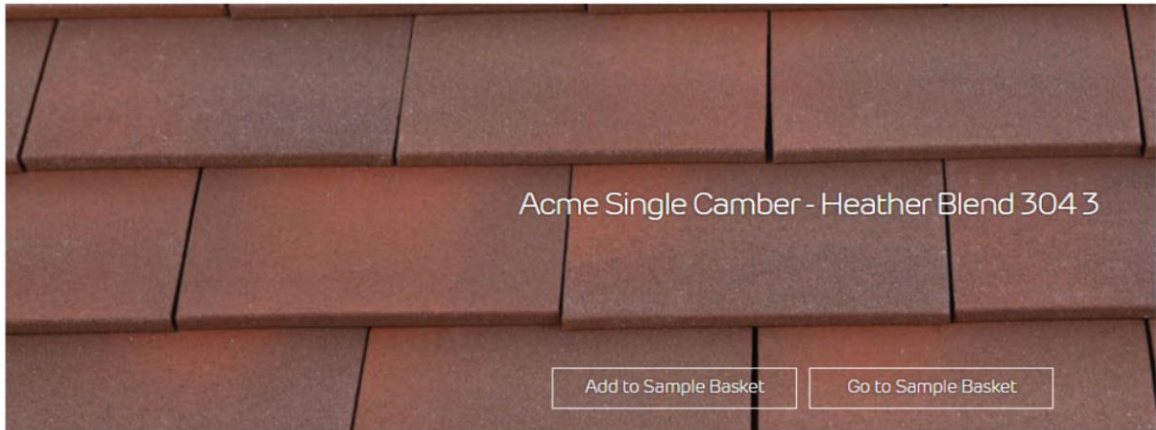A close-up photograph of roof tiles. The tiles are a mix of red and brown tones, with a textured surface. The tiles are laid in a staggered pattern.

Acme Single Camber - Heather Blend 304 3

Add to Sample Basket

Go to Sample Basket

Windows:



Vertical Slider in Chertwell Green (as shown in image)


Oak Porch Detailing




Soffits, Facia and Guttering: To match Plot 1

Plots 1 & 3

Roof:

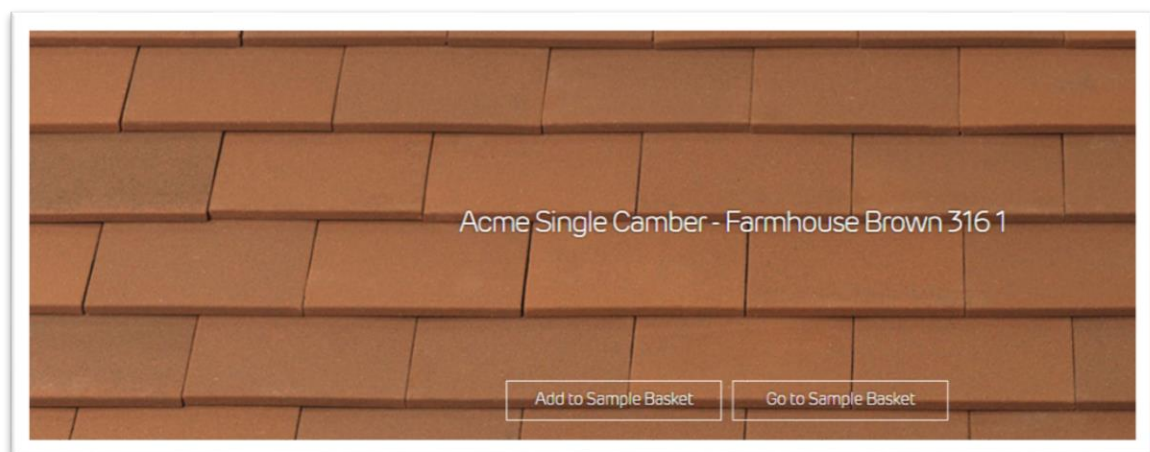

Window:

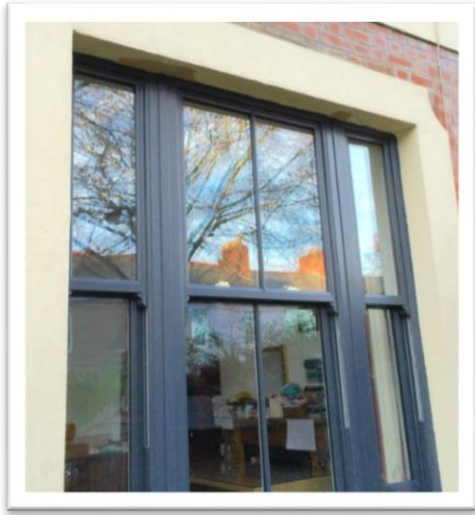


Vertical Slider in Anthracite (as shown)

Brick: To match Plots 2& 4

Oak Porch Detailing: To match Plot 2 & 4

Soffits, Facia and Guttering: To match Plots 2 & 4

•Fence Detail:

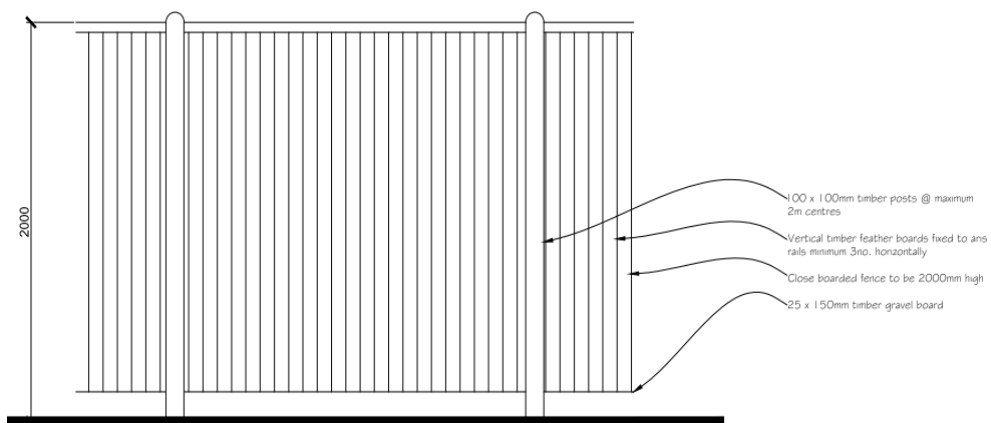

•**Block Paving:**

Brett Permeable Alpha Antique Flow- 'Charcoal'



•**Flagstone Paving:**

Brett Westminster Flagstone Paving (Grey)

