




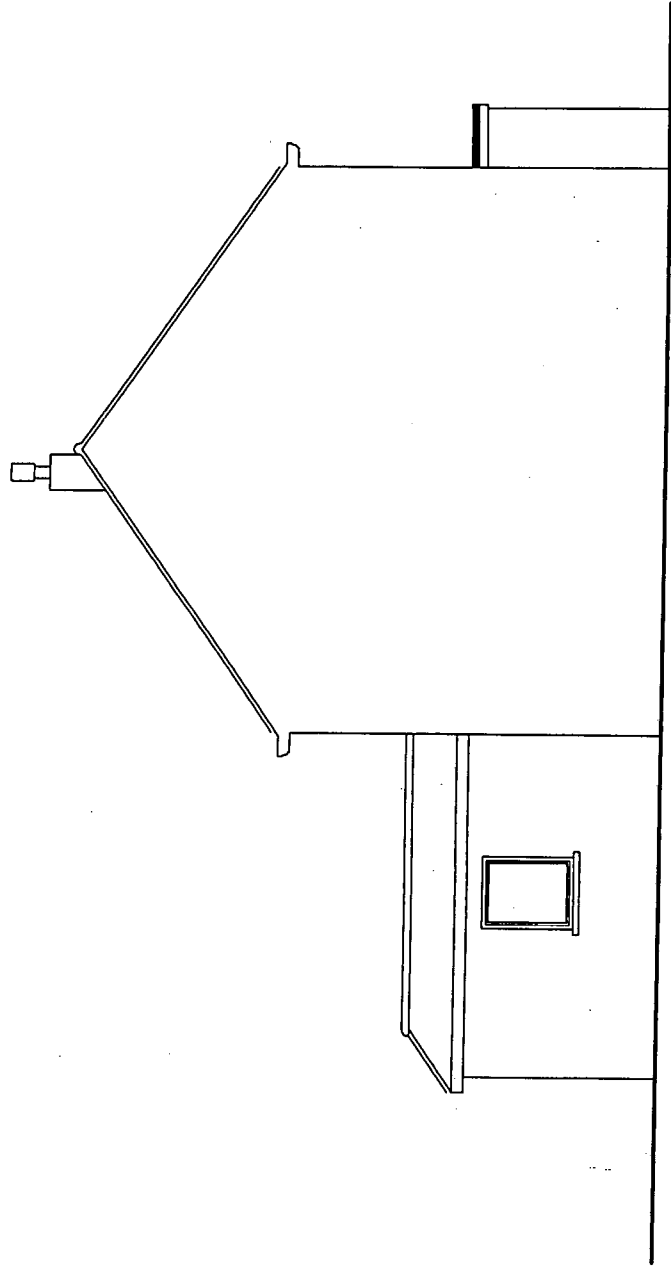


SIDE ELEVATION

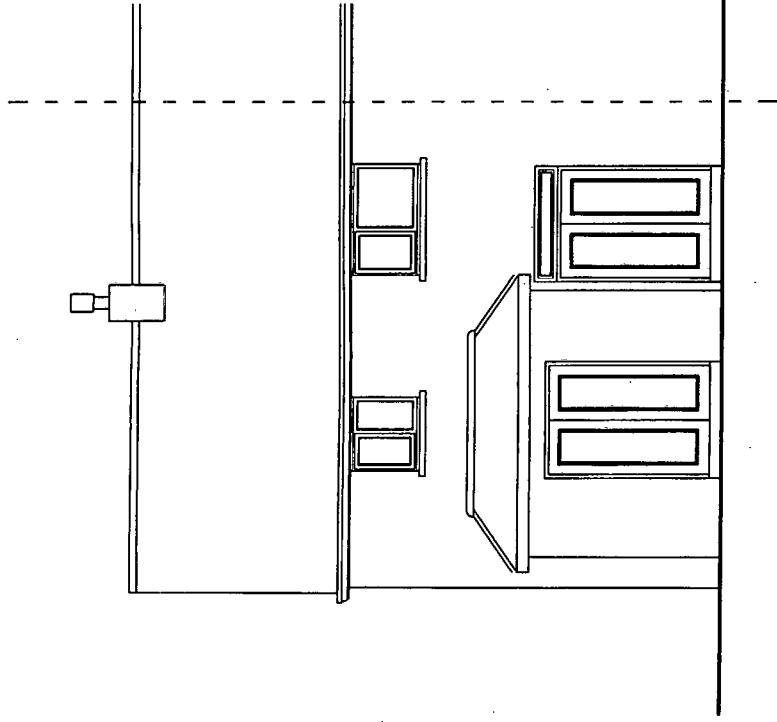

REAR ELEVATION

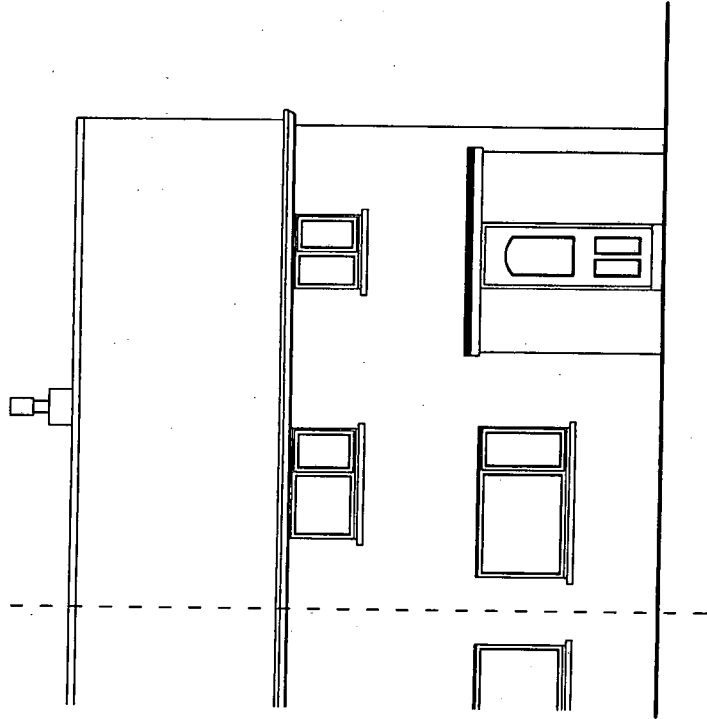

FRONT ELEVATION

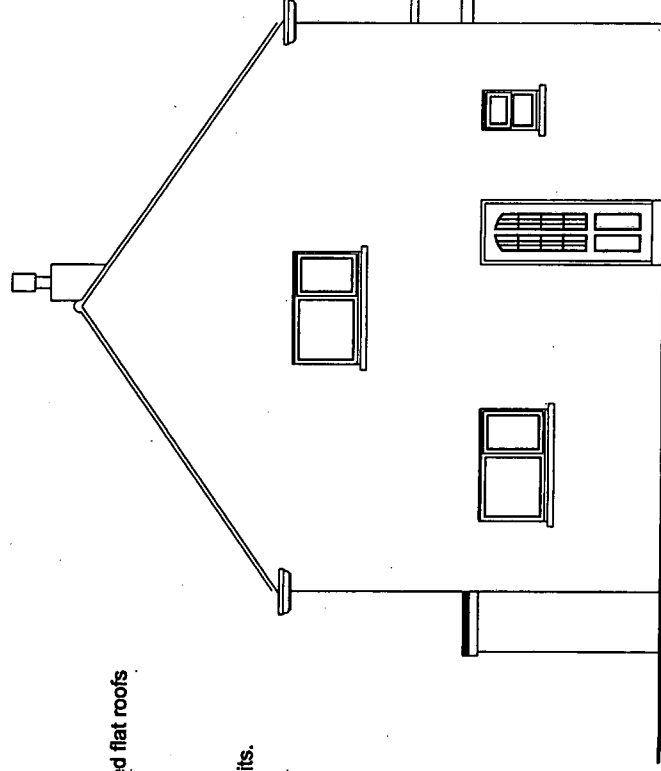

SIDE ELEVATION

NOTES

ROOF - Interlocking concrete tiles to pitched roof, with felted flat roofs elsewhere.

WALLS - Wire cut LBC brickwork.

WINDOWS/DOORS - White framed PVC double glazed units.

ARUN DISTRICT COUNCIL			
No. BR	173	07	
RECEIVED 24.5.07			

EXISTING ELEVATIONS

SUSSEX BUILDING CONSULTANCY LIMITED PROJECT - 9 CHESTNUT GROVE, BOGNOR REGIS. SCALE - 1/100 REV - DATE - 06/05/2007	SBCI 1 COURDELYS BENTLEY STREET BOGNOR REGIS PO22 6SE TEL/FAX - (01243) 861376
--	--