


Roof Plan

Proposed elevations

1:50

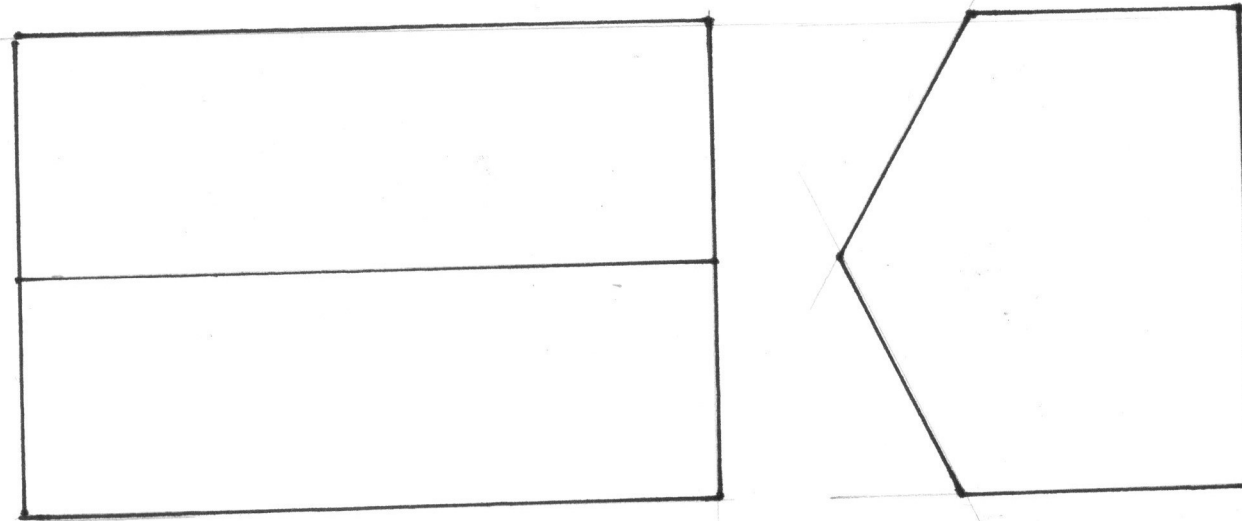

The roof structure is 18mm osb board fixed to a structure of 47mm x 47mm treated timber. The roof will then be covered with green mineral heavy duty felt.

This was as the original construction