




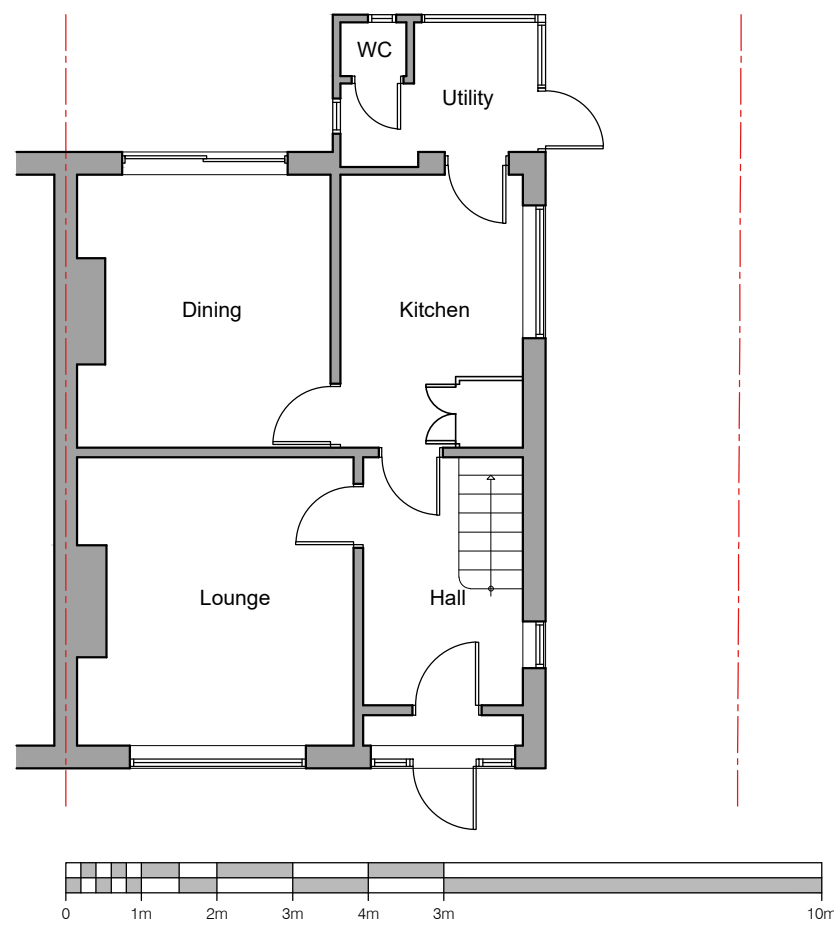


EXISTING  
Ground Floor Plan

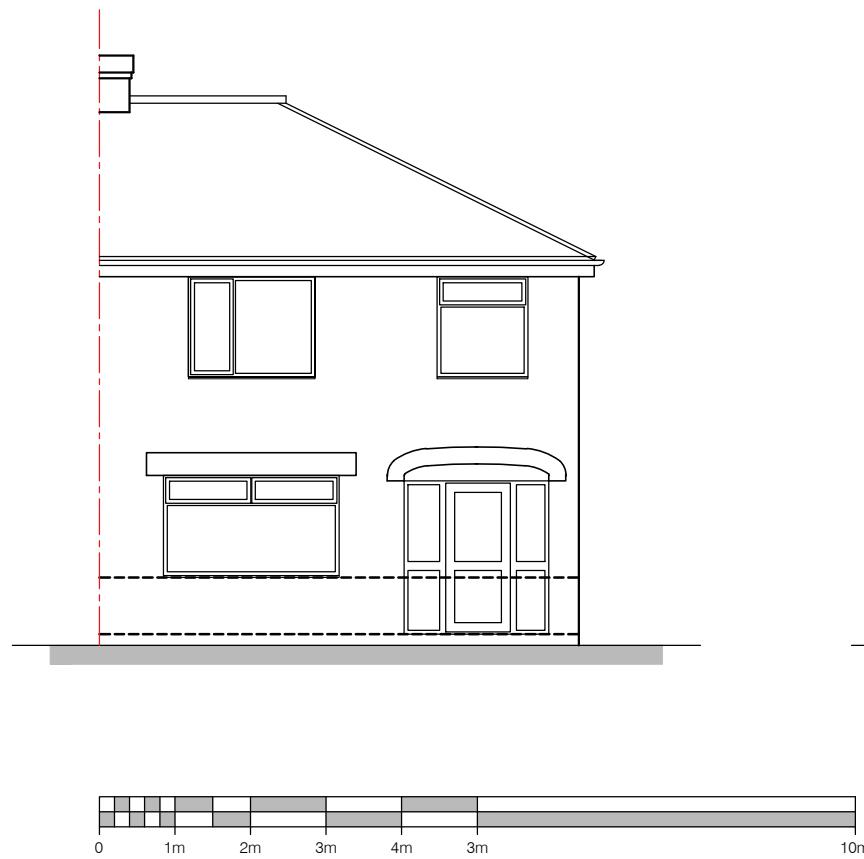


EXISTING  
North West Elevation

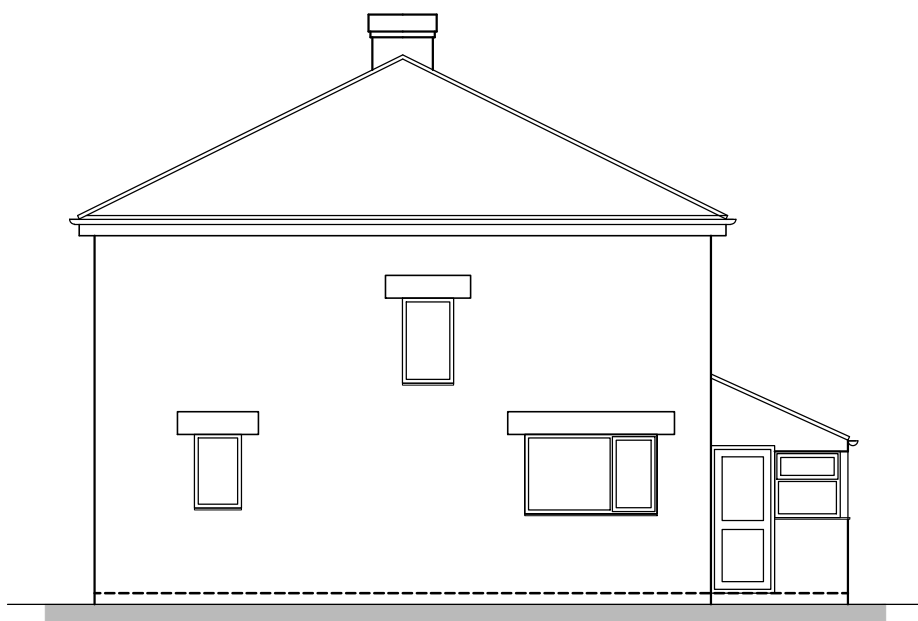


EXISTING  
South West Elevation

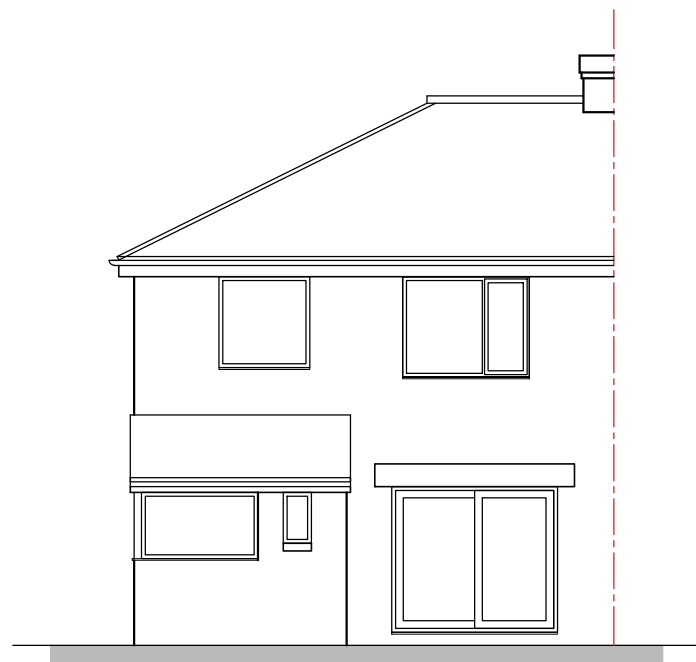


EXISTING  
South East Elevation

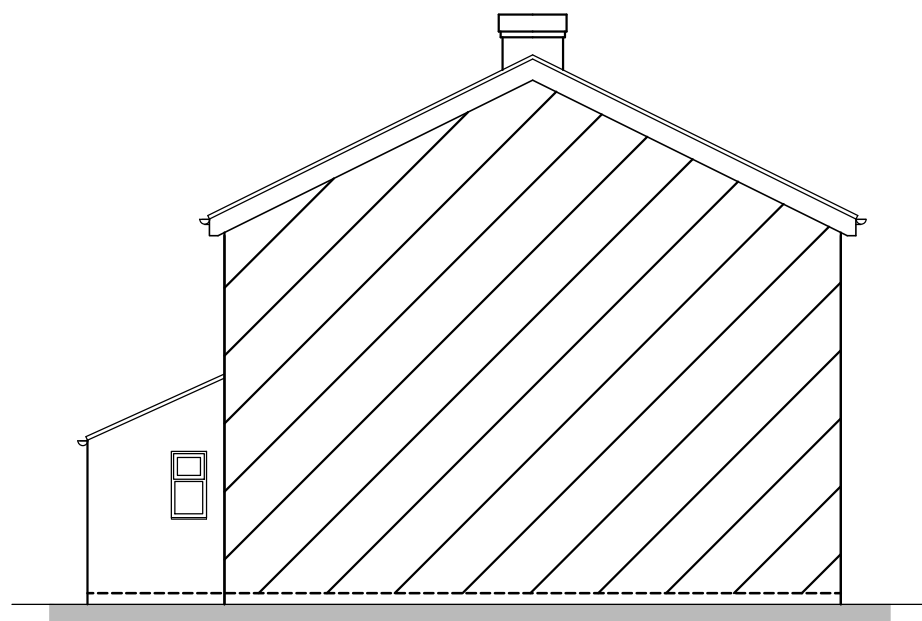


EXISTING  
North East Elevation

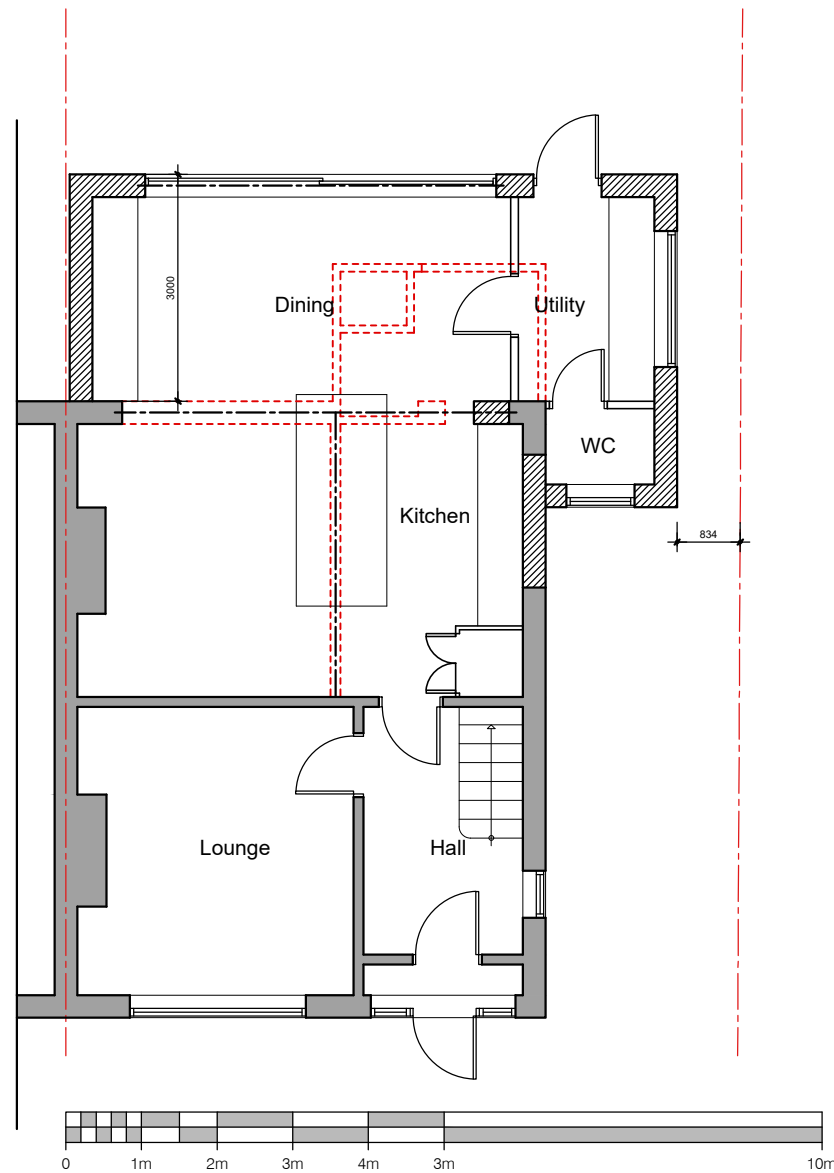


PROPOSED  
Ground Floor Plan

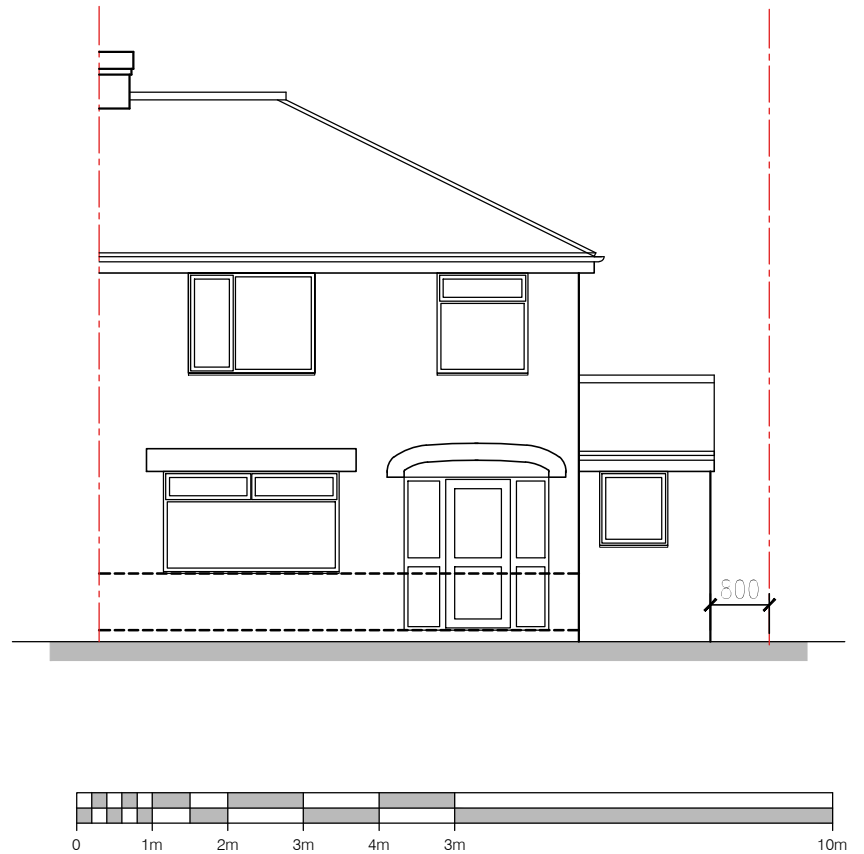


PROPOSED  
North West Elevation

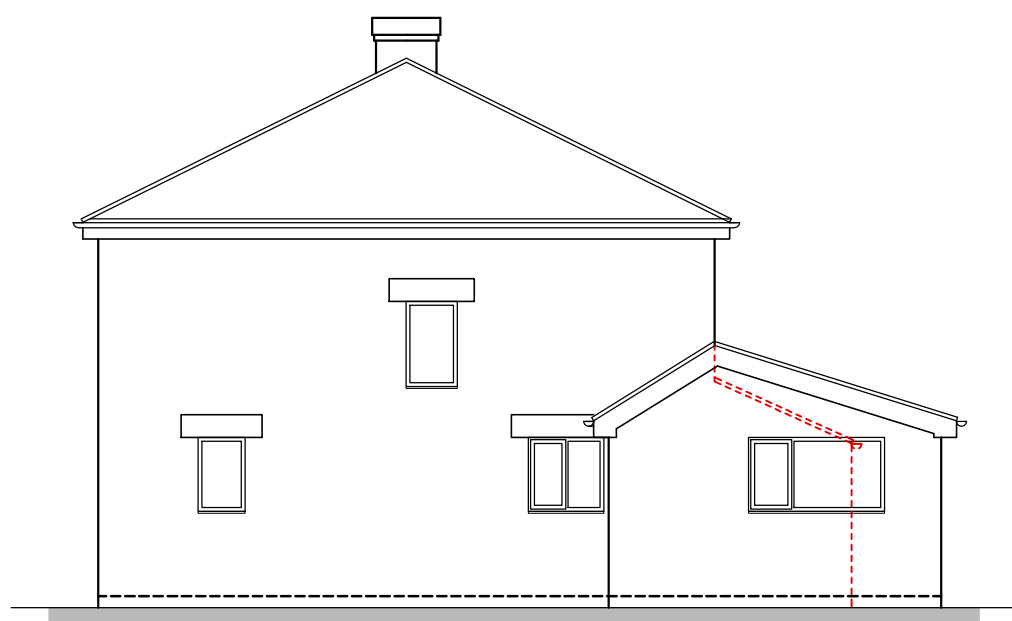


PROPOSED  
South West Elevation

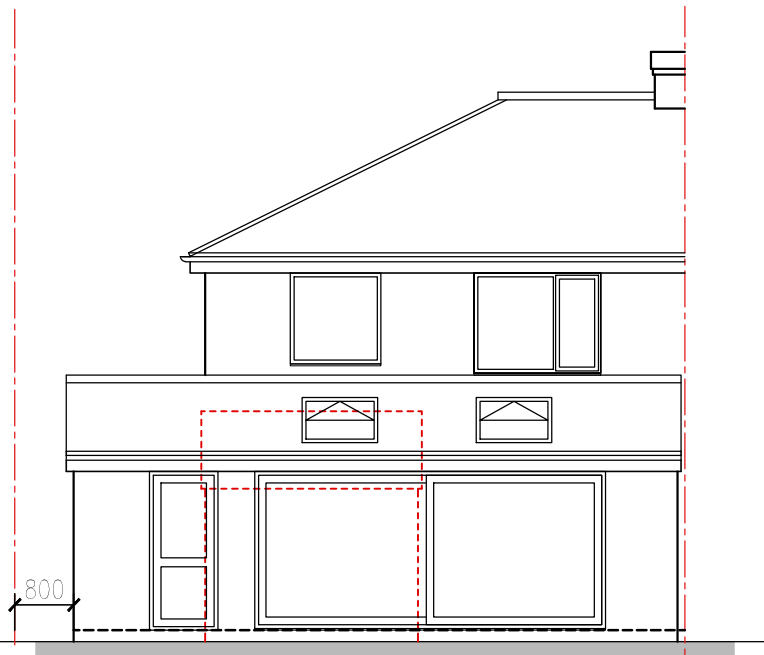


PROPOSED  
South East Elevation

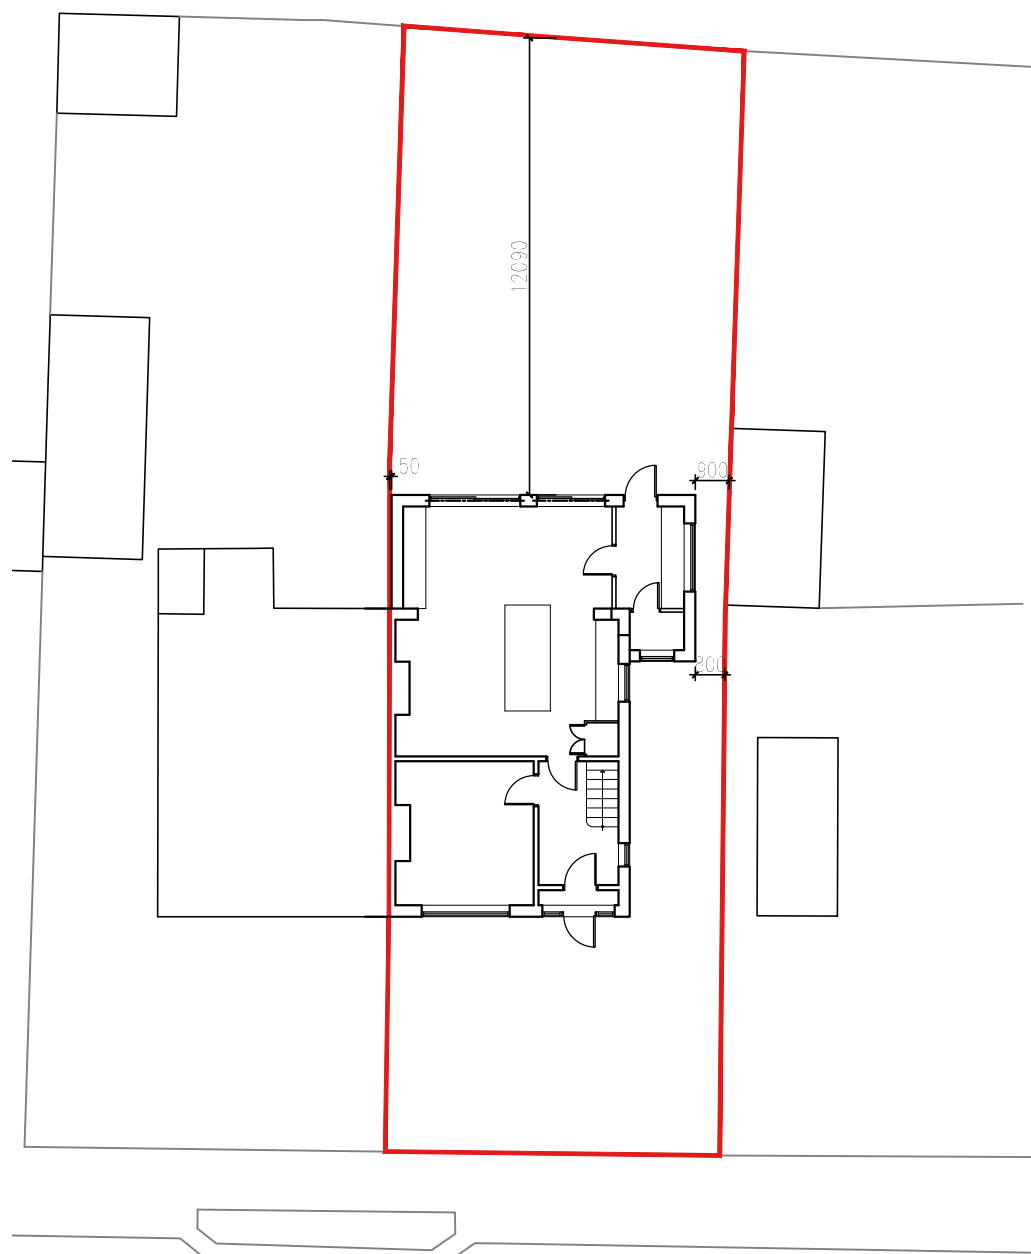

PROPOSED  
Site Block Plan

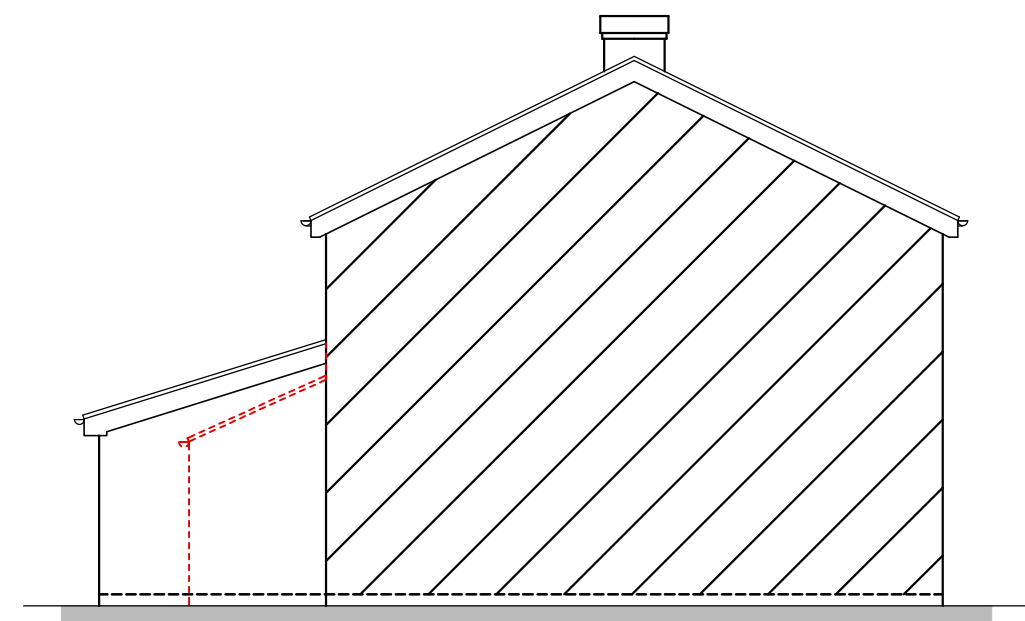

PROPOSED  
North East Elevation

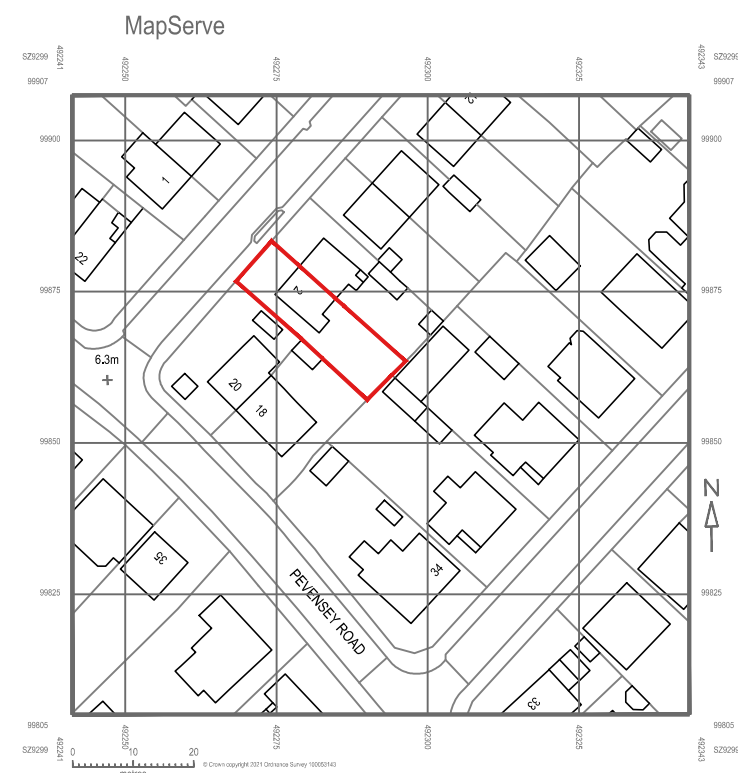

Site Location Plan - 1:1250

|                   |                                                                                        |         |  |
|-------------------|----------------------------------------------------------------------------------------|---------|--|
| Client:           | <b>Mr &amp; Mrs Knowles</b><br>2 Frith Road<br>Bognor Regis<br>West Sussex<br>PO21 5LL |         |  |
| Project:          | <b>New Rear &amp; Side Extension</b><br>2 Frith Road, Bognor Regis                     |         |  |
| Drawing Title:    | <b>Proposed General Arrangement Plans &amp; Elevations</b>                             |         |  |
| Scale:            | Date:                                                                                  | Author: |  |
| 1:100             | Jun '21                                                                                | NRS     |  |
| Drawing No.:      | Revision:                                                                              |         |  |
| <b>21039/001P</b> | <b>B</b>                                                                               |         |  |