



NOTES


1. Do not scale from this drawing except for planning purposes. Use figured dimensions only.
2. All dimensions are in metres (m).
3. All dimensions must be checked on site prior to the commencement of work.
4. Where applicable this drawing is to be read in conjunction with other consultants' drawings.
5. All work should be carried out in accordance with the current Building Regulations.
6. Shadows and trees on elevation are for illustrative purposes only.
7. This drawing is the copyright of Counterpoint Properties Ltd.
8. Any discrepancies should be reported to Counterpoint Properties Ltd.

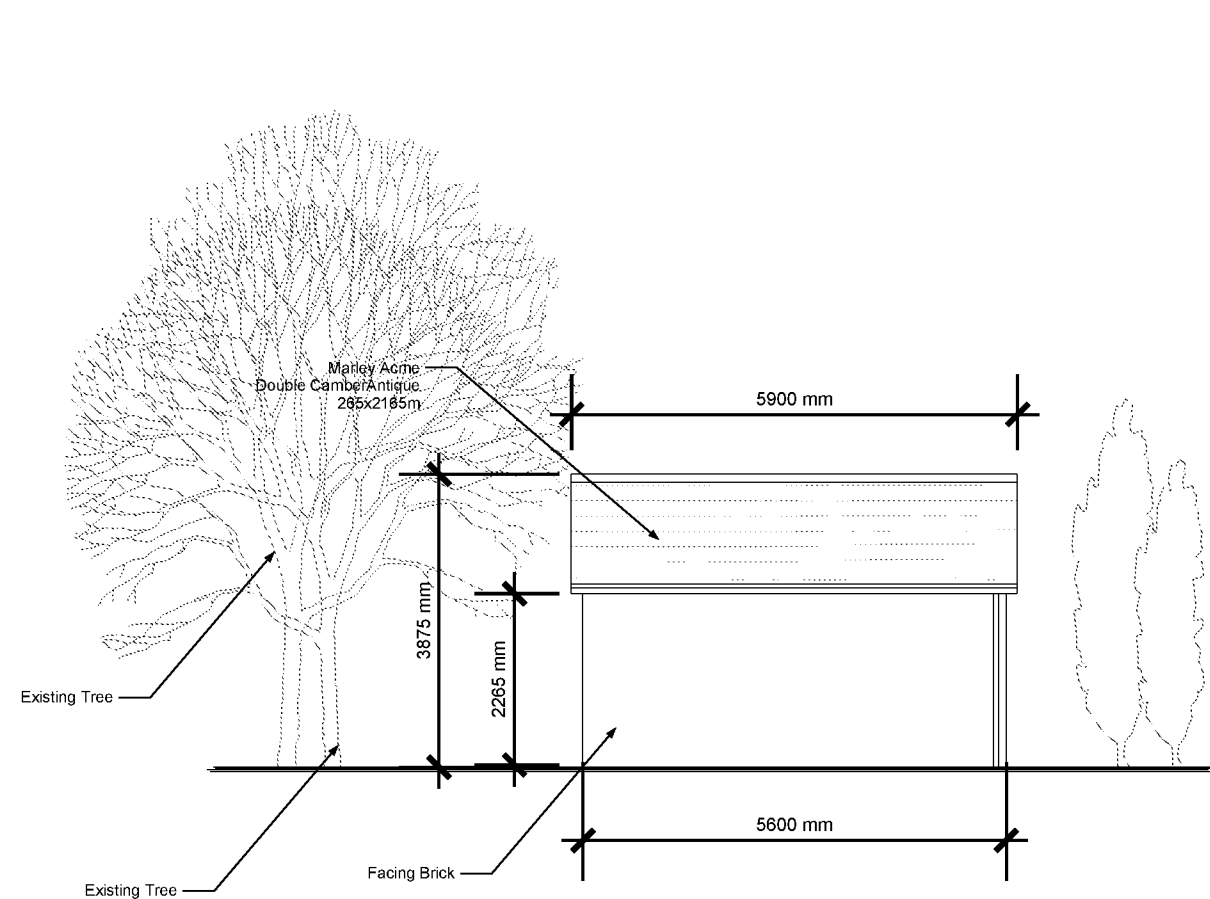


SIDE WEST ELEVATION

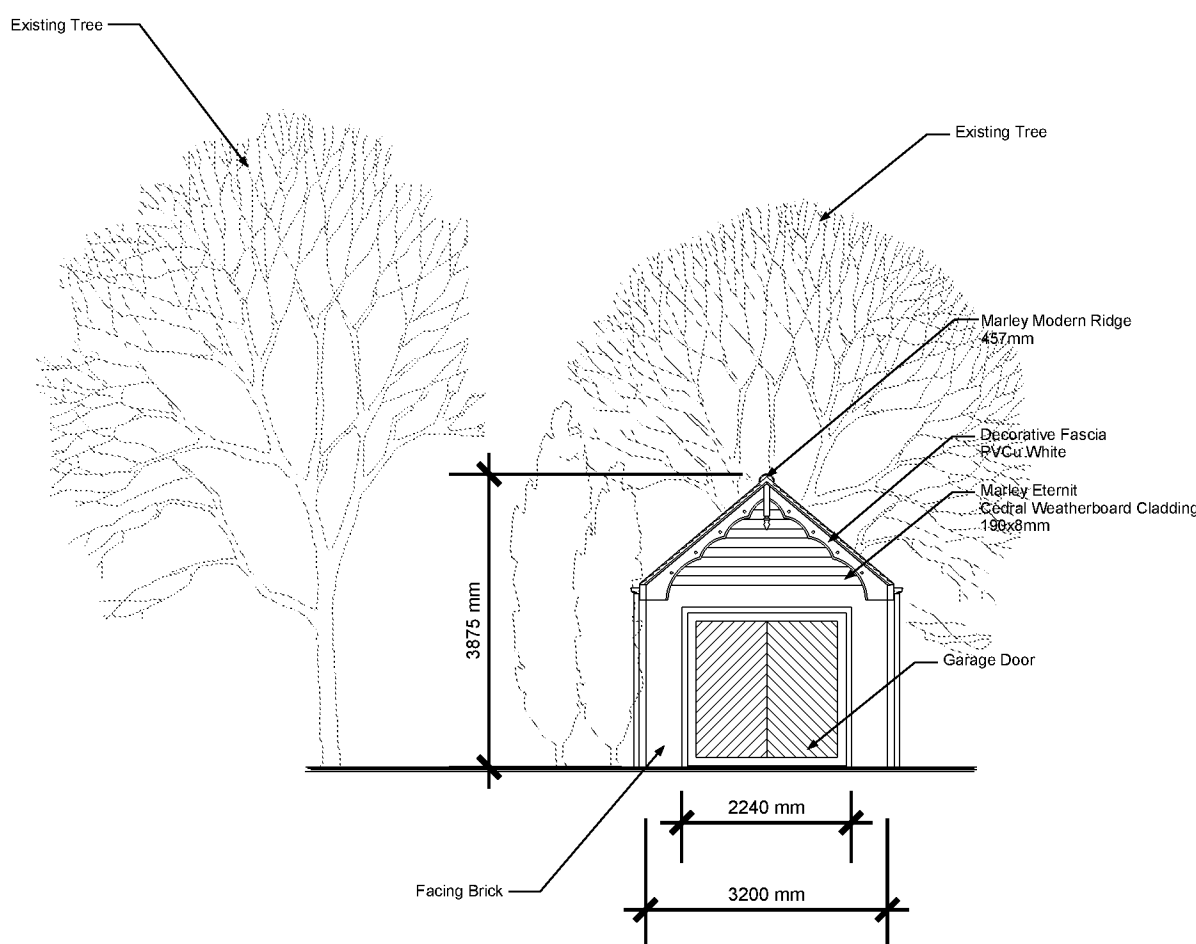


FRONT SOUTH ELEVATION

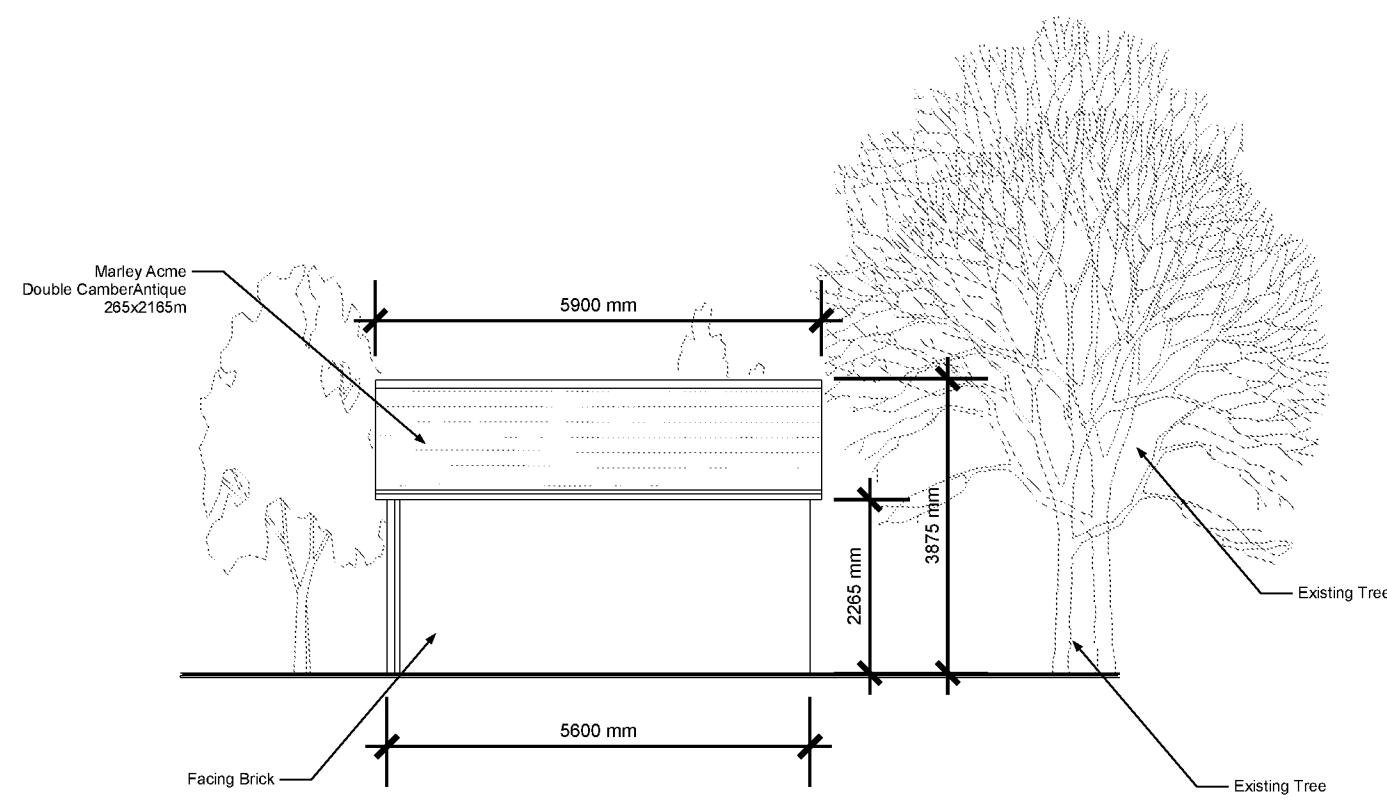

SIDE EAST ELEVATION

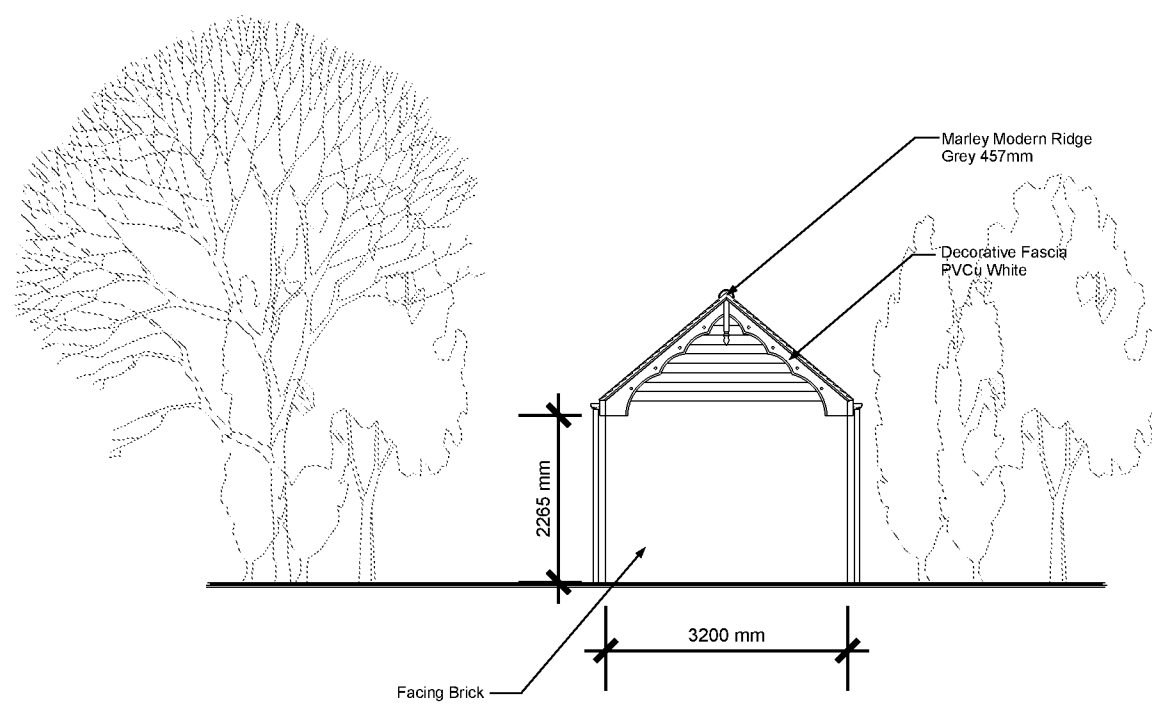

REAR NORTH ELEVATION

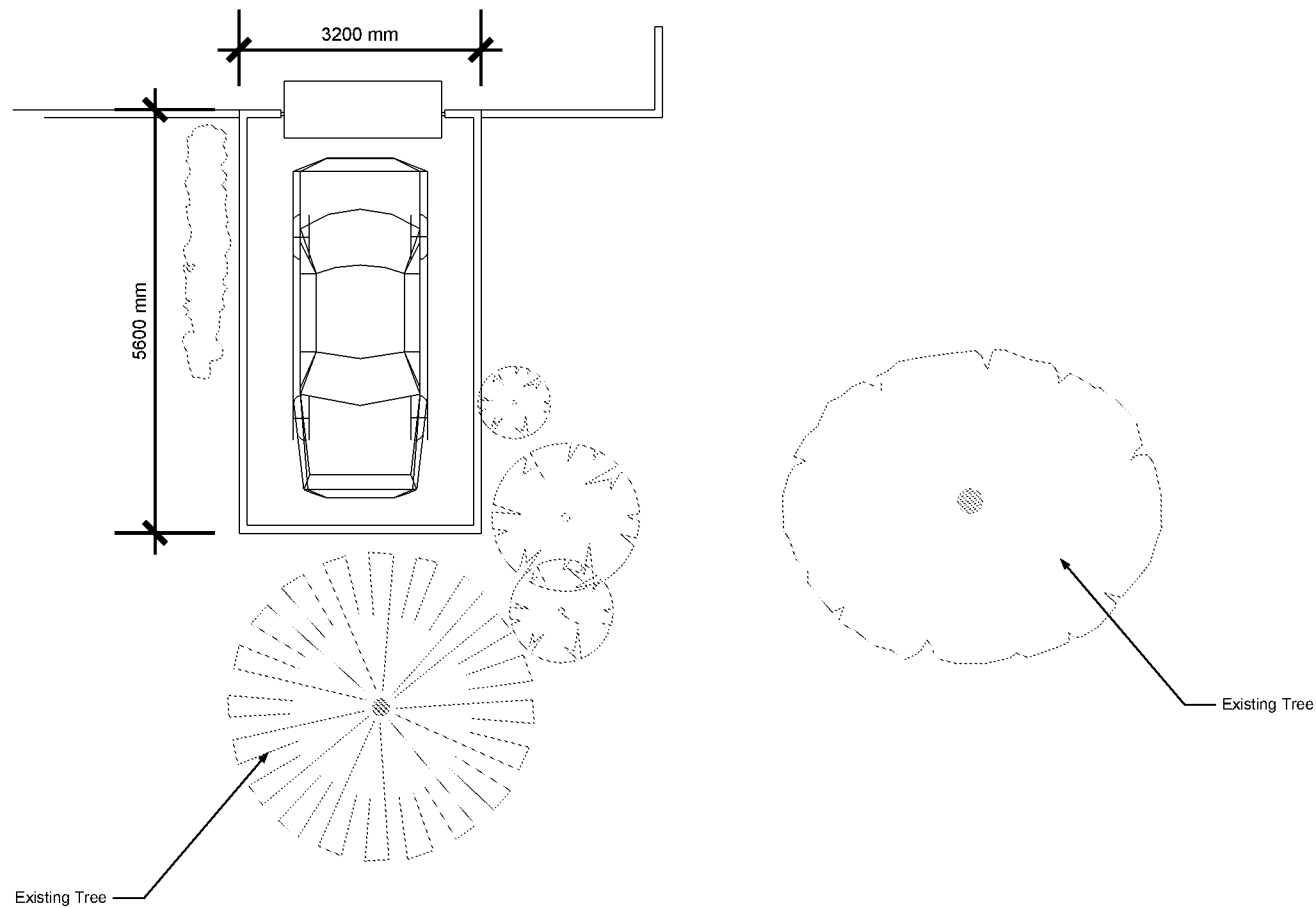

GARAGE LAYOUT PLAN

Rev.	Date	Amendment



COUNTERPOINT
PROPERTIES LIMITED

84 The Drive | Chigwell | West Essex | PO21 4DU |
01543 062781 | info@counterpointproperties.co.uk | www.counterpointproperties.co.uk

Project
New Development at
55 & 57 VICTORIA DRIVE
Bognor Regis
West Sussex
PO21 2TQ

Drawing
NO. 57 GARAGE LAYOUT & ELEVATIONS

Scale

1:100

@A1

Date
JULY 2015

Drawn
ARD

Checked

Job Number
VicDr.07

Drawing Number
09

Rev.
A