




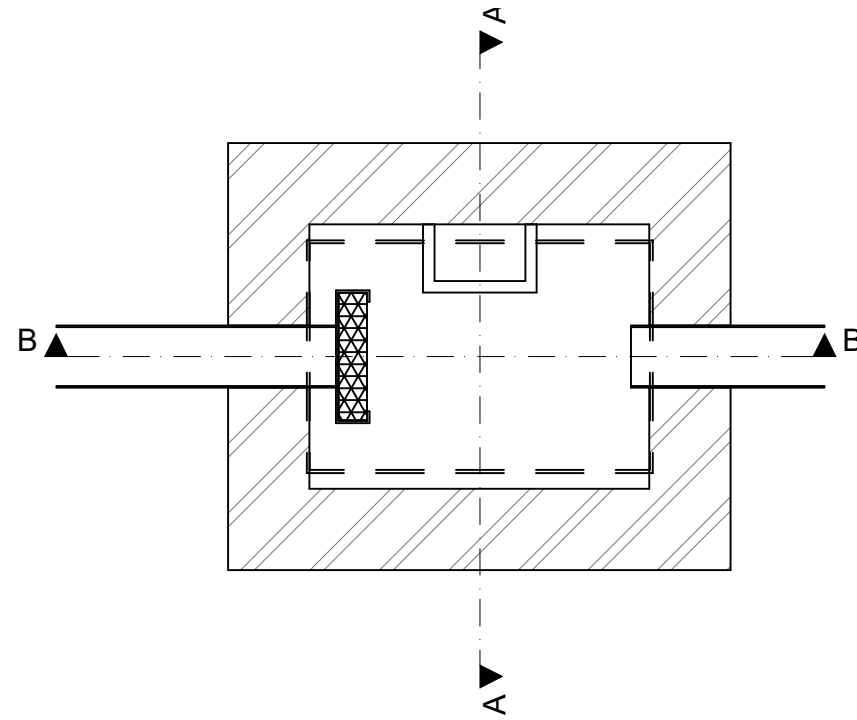

**PLAN**  
**BRICK CONSTRUCTED CATCHPIT INSPECTION CHAMBER**  
**INCORPORATING FLOW CONTROL AND DEBRIS DEVICE**  
**SCALE 1: 20**

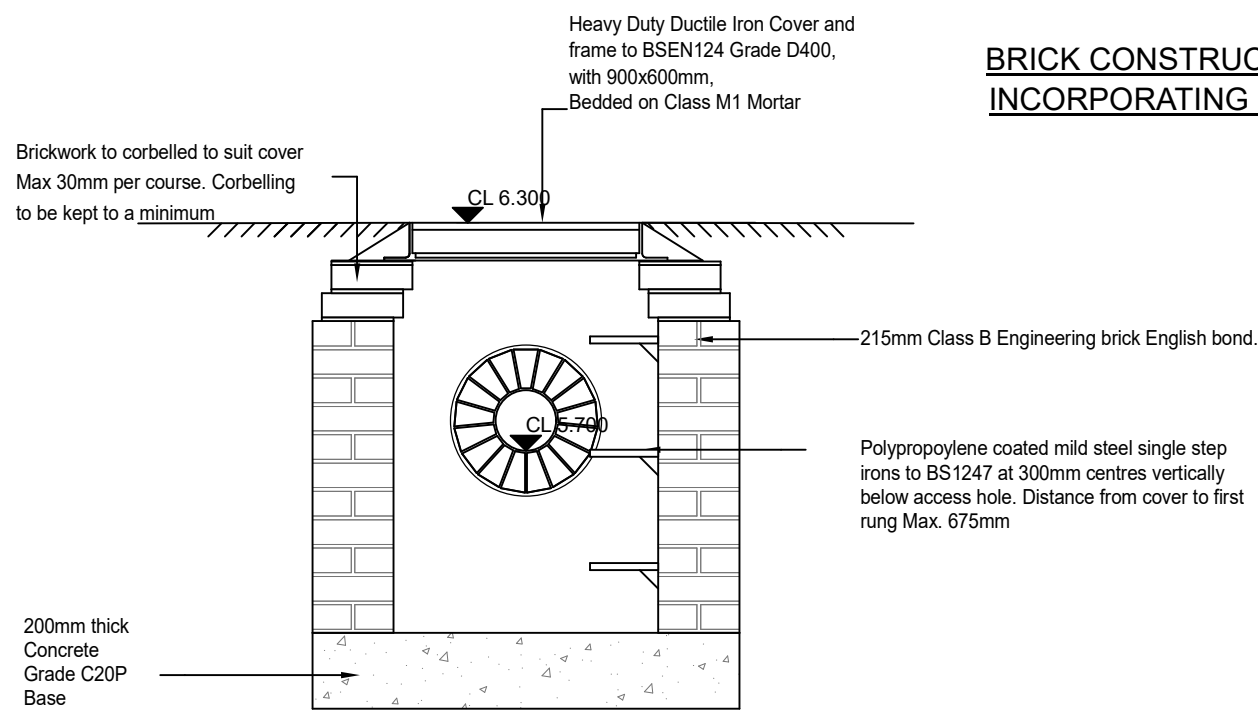

**SECTION A-A**  
**SCALE 1: 20**

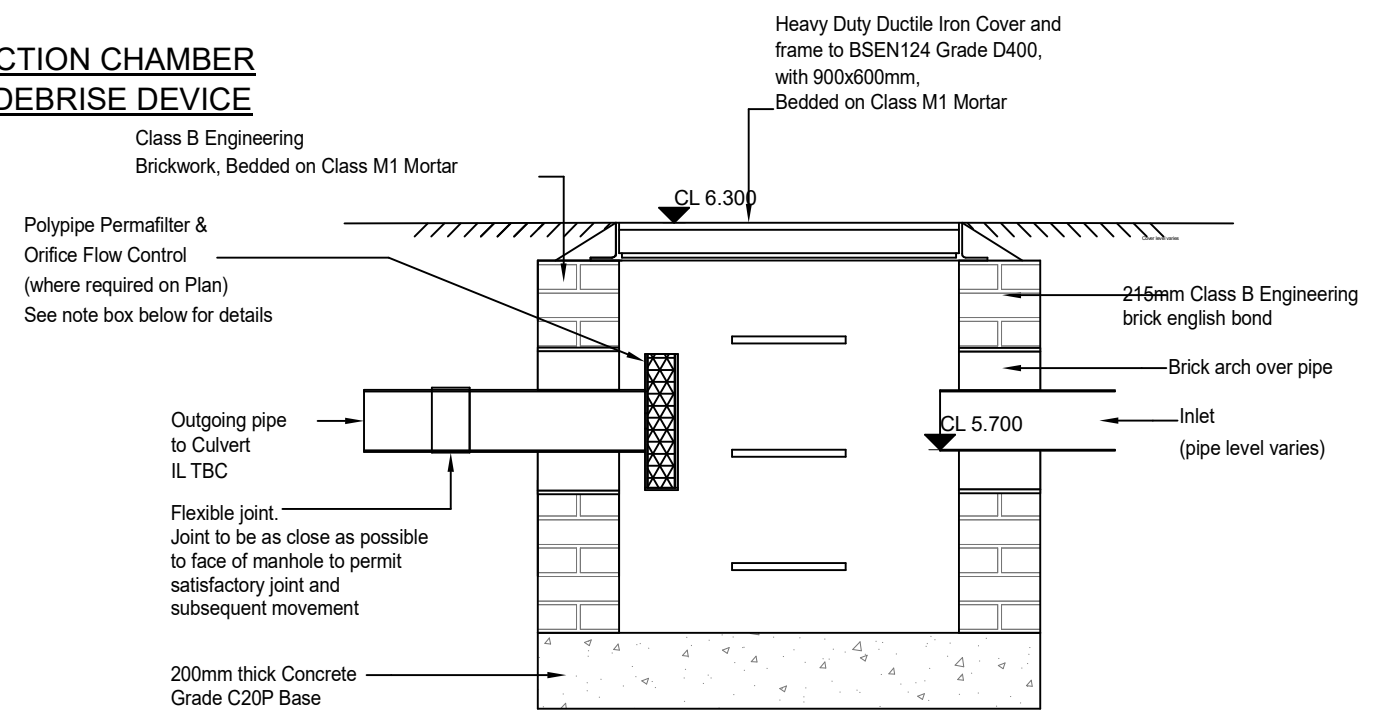

**SECTION B-B**  
**SCALE 1: 20**

**NOTE:**  
 Flow control device to be:  
 Hydro-Brake product number: CTL-SHE-0028-4000-1040-4000