




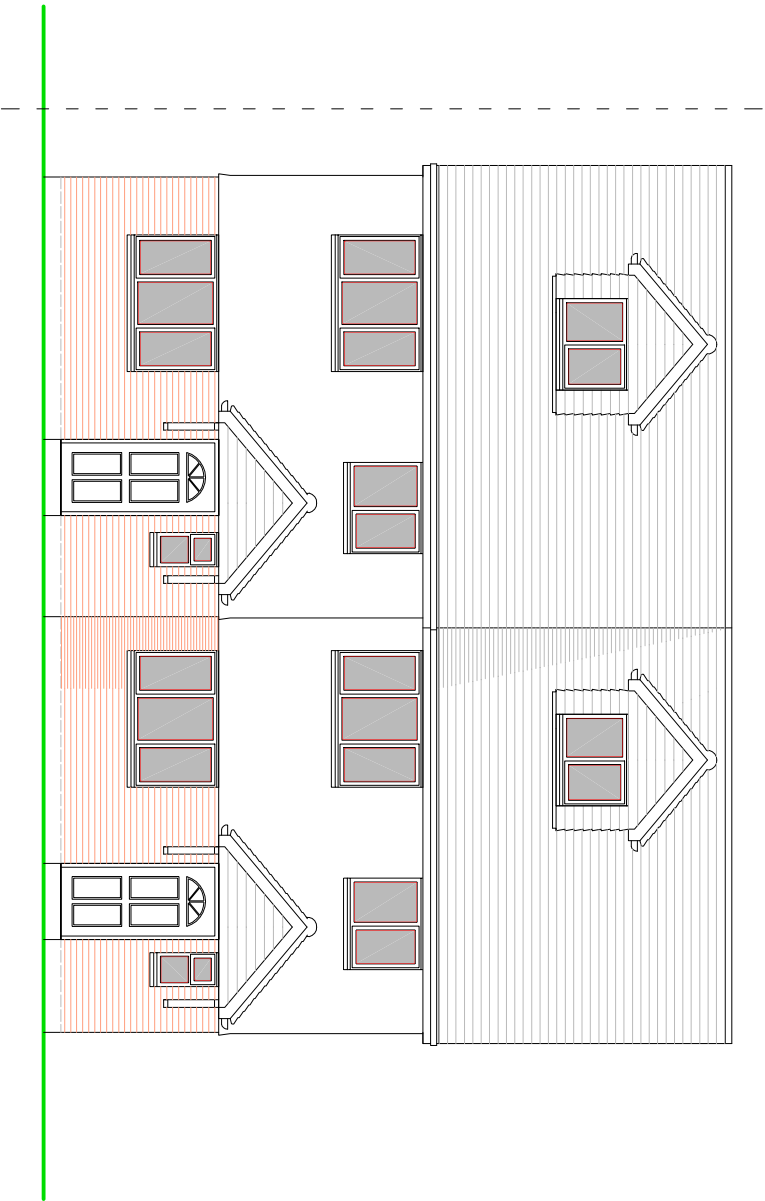

FRONT ELEVATION
(NORTH)

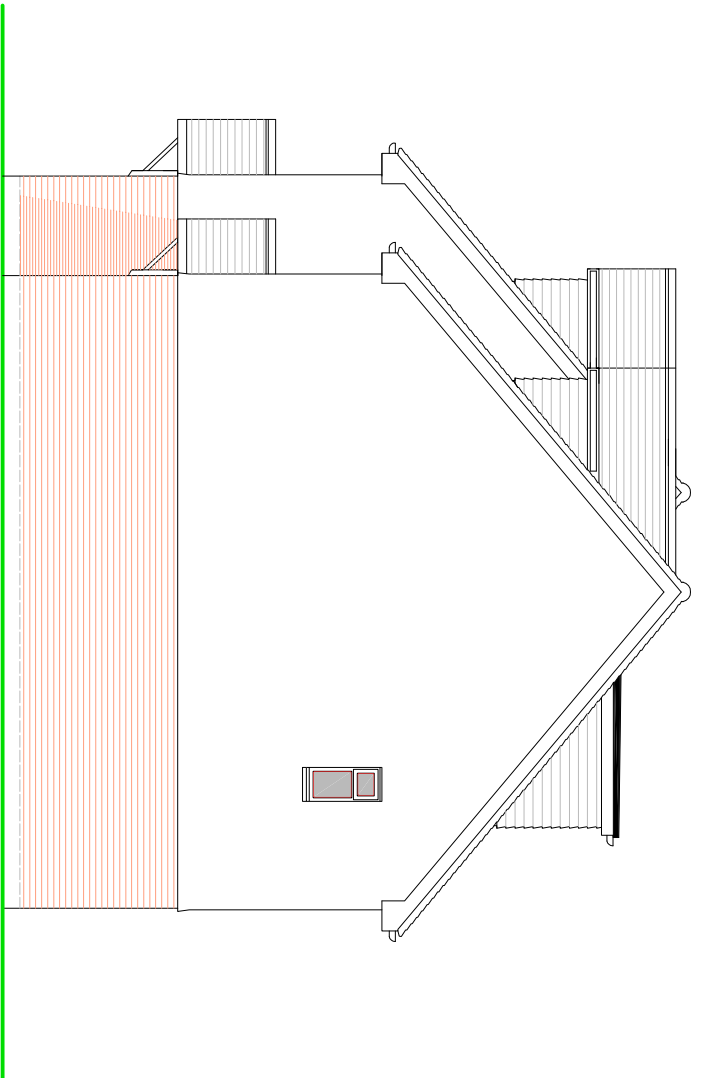

SIDE ELEVATION
(WEST)

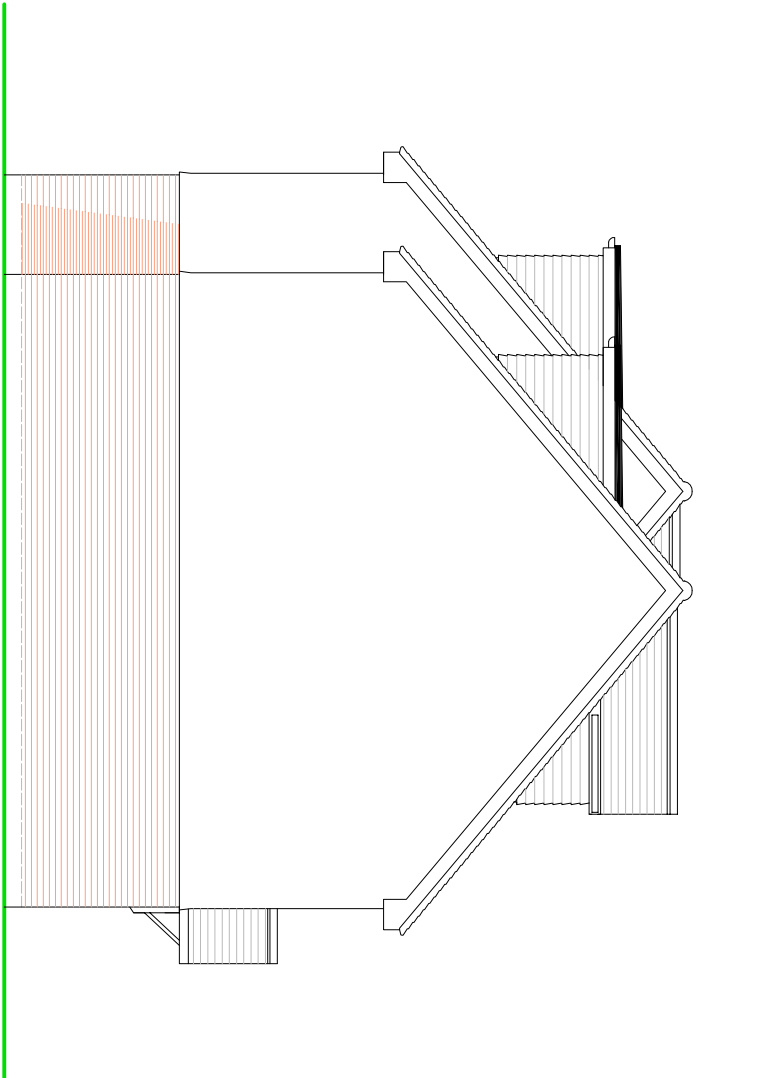

SIDE ELEVATION
(EAST)



REAR ELEVATION
(SOUTH)


NOTES

ROOF - Marley Modern (smooth grey) concrete interlocking tiles to pitched roof.

WALLS - Wienerberger Casandra Multi face brickwork to lower elevations and painted exterior render above. Light coloured cement based cladding to dormers - all to planning approval.

WINDOWS/DOORS - White framed PVC double glazed units.

PROPOSED ELEVATIONS

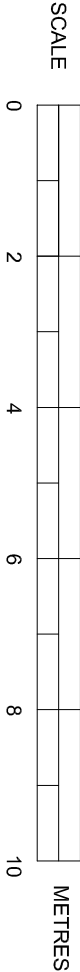

Scale - 1/100 on A3 paper.