
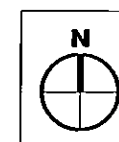


Notes

1. This drawing is the copyright of MBH Architects Ltd
2. Do not scale this drawing except for Local Authority planning purposes
3. All dimensions must be checked on site by the contractor prior to commencement of the works.

Rev.	Revision	By	Date	Check	C
A	landscaping alterations to due to client instruction	lpm	30/07/15	nhs	31
B	Existing path added	nhs	10/08/15		

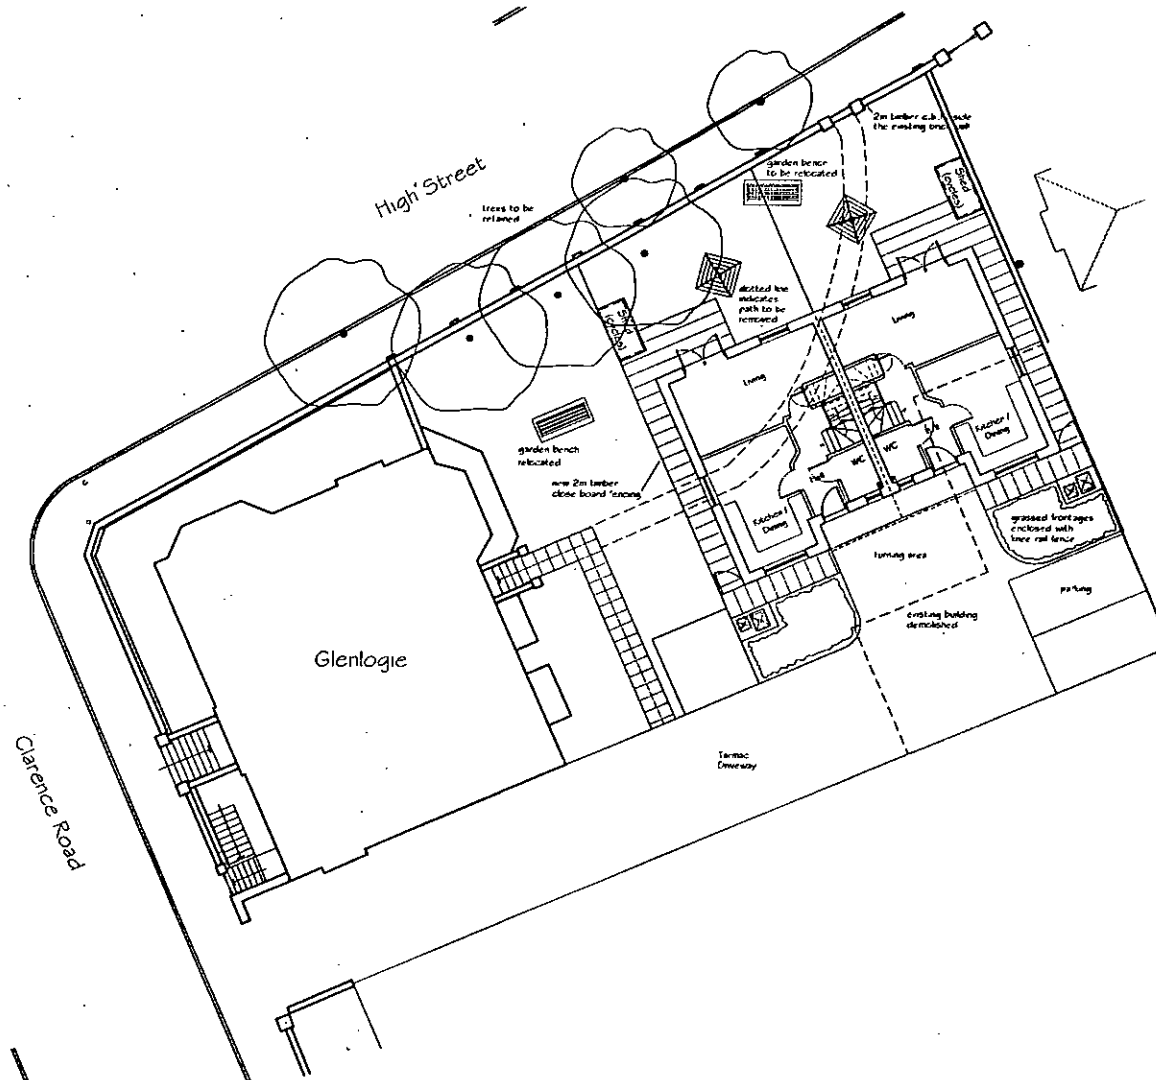

Site Plan 1:200 @ A3



Glenlogie

Clarence Road
Bognor Regis
Hastoe

Project & Drawing title

Proposed semi - detached
houses
site plan

Drawn	Date	Checked	Date	Scale at A3
TGM	30/07/15	NHS	30/07/15	1:200
Job N°	Drawing N°	Rev.		
13-076	01	B		

Status PRELIMINARY DRAWING

Ground Floor / Plans / Sectional Building
Surrey & Kent / Chichester
West Sussex / PO19 1EJ
L 01443 771218
E. mclennan@mbharchitects.co.uk
www.mbharchitects.co.uk
Limited Company
Registered in England No. 1044299

mbh
ARCHITECTS