




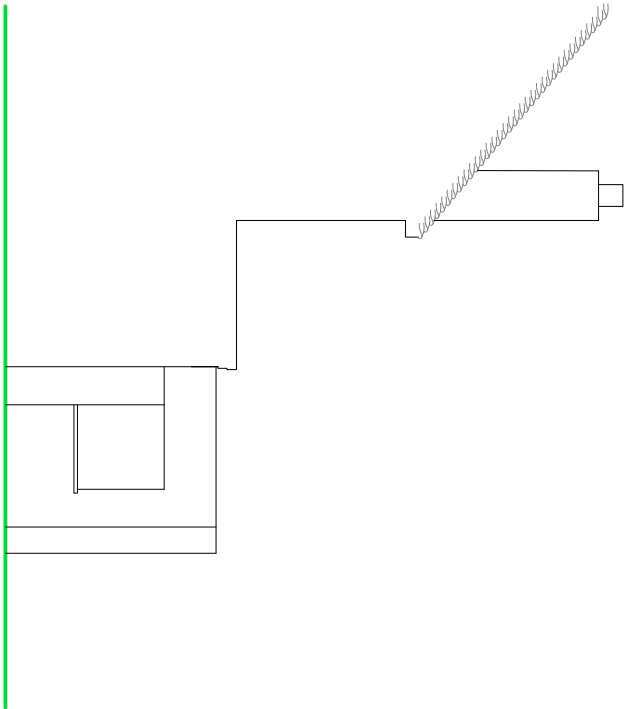


SIDE ELEVATION

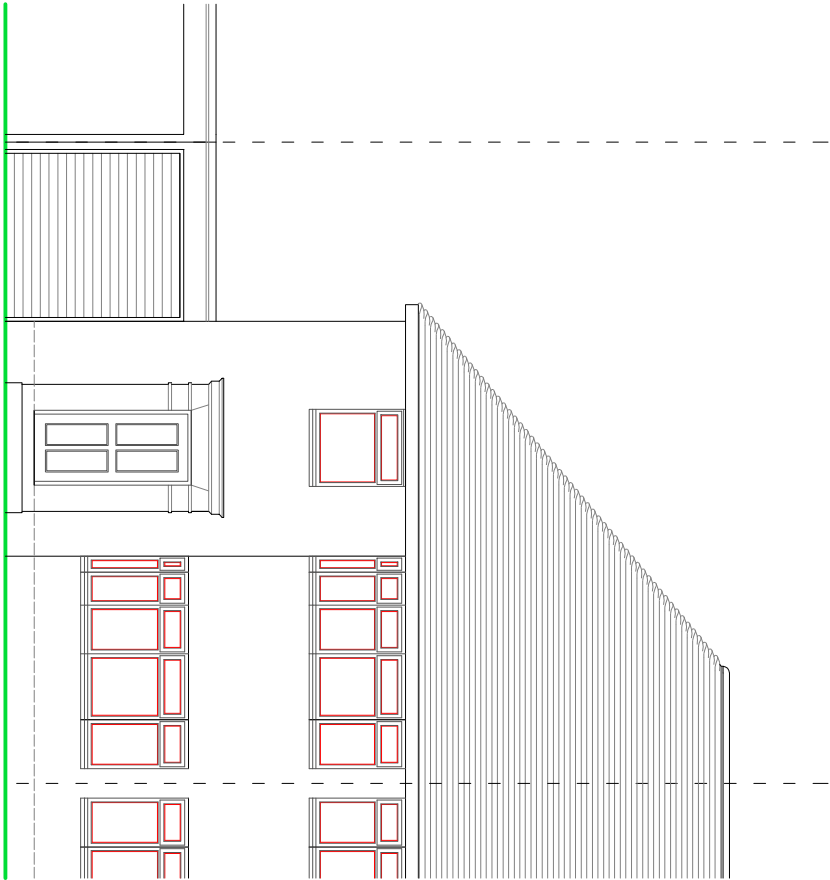

FRONT ELEVATION

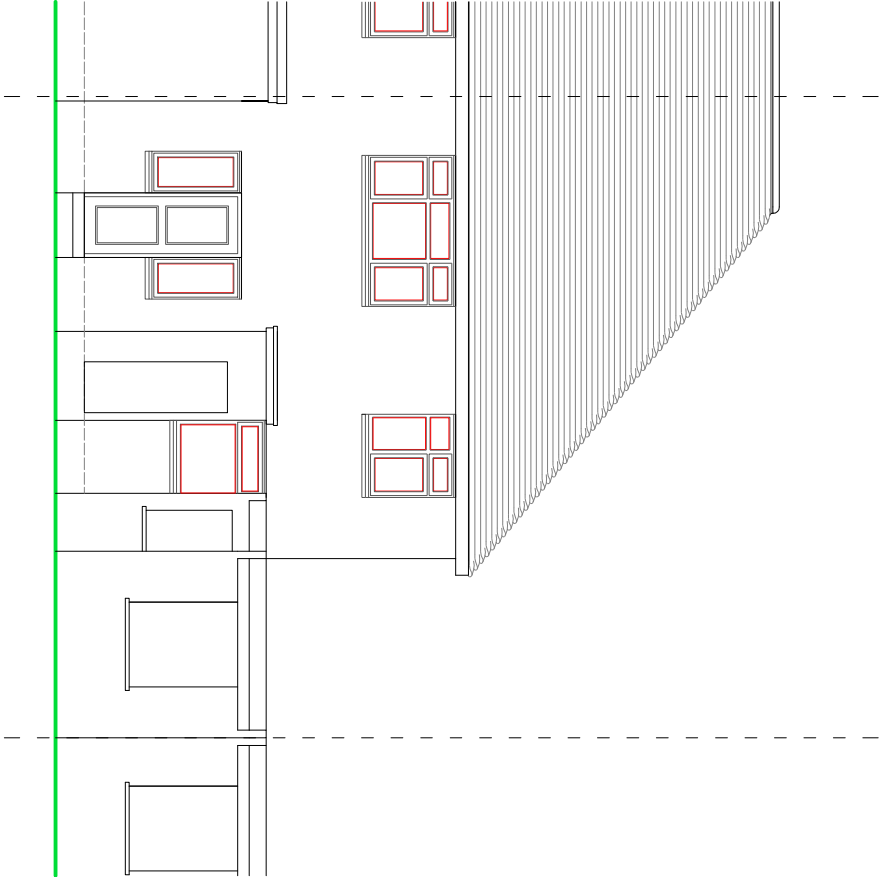

REAR ELEVATION

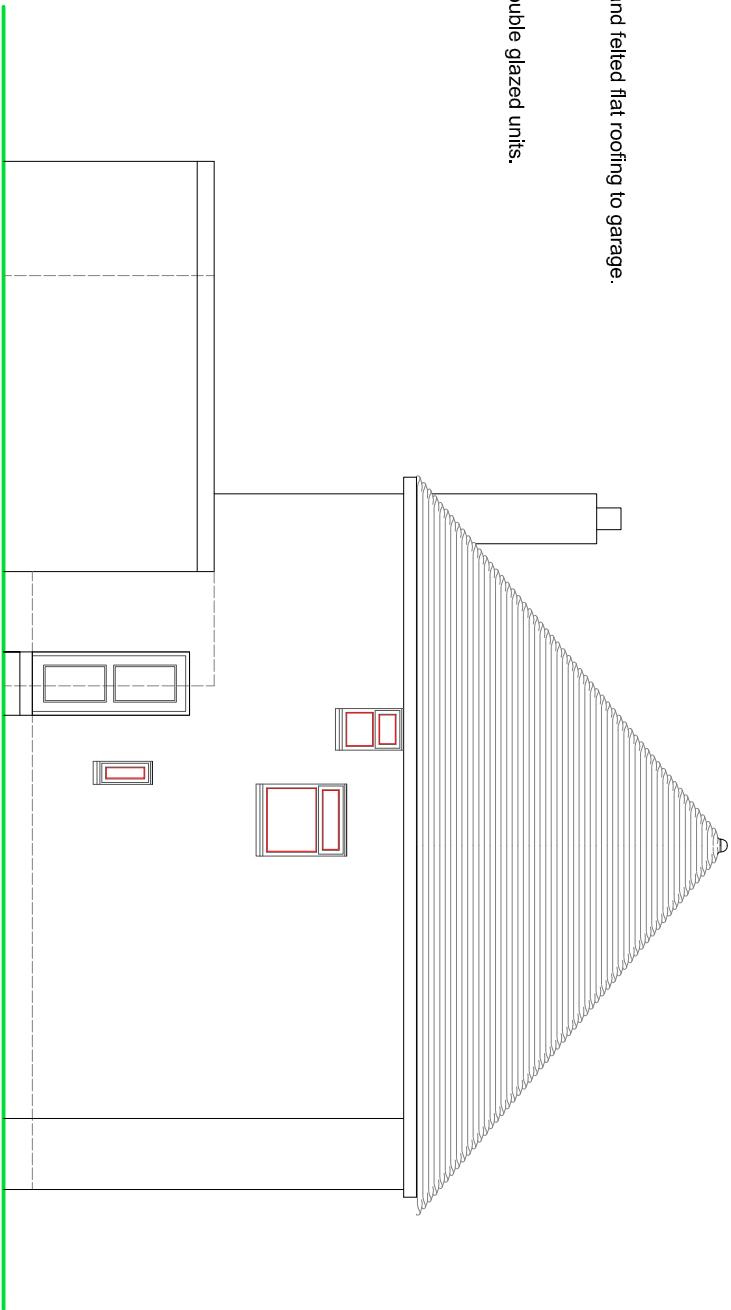

SIDE ELEVATION

NOTES

ROOF - Plain concrete tiles to pitched roof and felted flat roofing to garage.

WALLS - Face brickwork finish.

WINDOWS/DOORS - White framed PVC double glazed units.



EXISTING ELEVATIONS

SUSSEX BUILDING CONSULTANCY LIMITED

11A MERRION AVENUE,
BOGNOR REGIS, WEST SUSSEX.

SCALE - 1/100 REV - DATE - 18/03/2018



LABC

partner

3 NORTHGATE ROAD
BOGNOR REGIS
TEL: (01243) 861379