




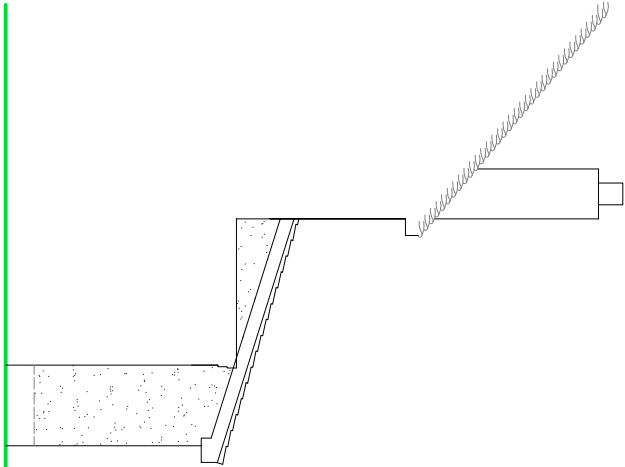


SIDE ELEVATION

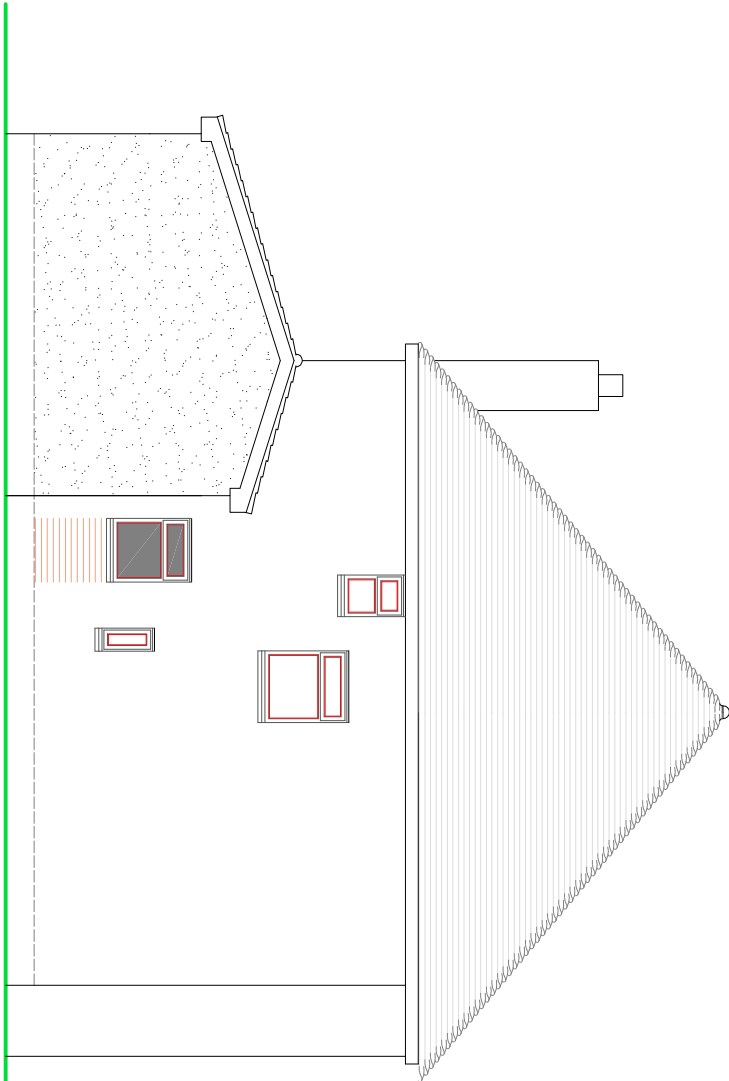

SIDE ELEVATION

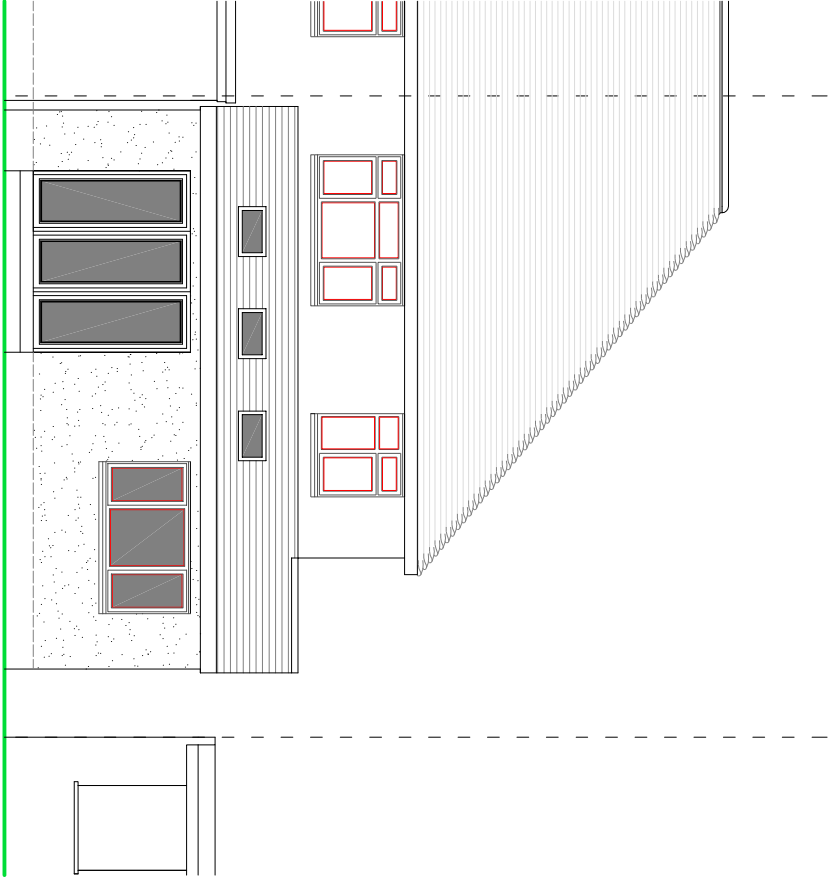

REAR ELEVATION

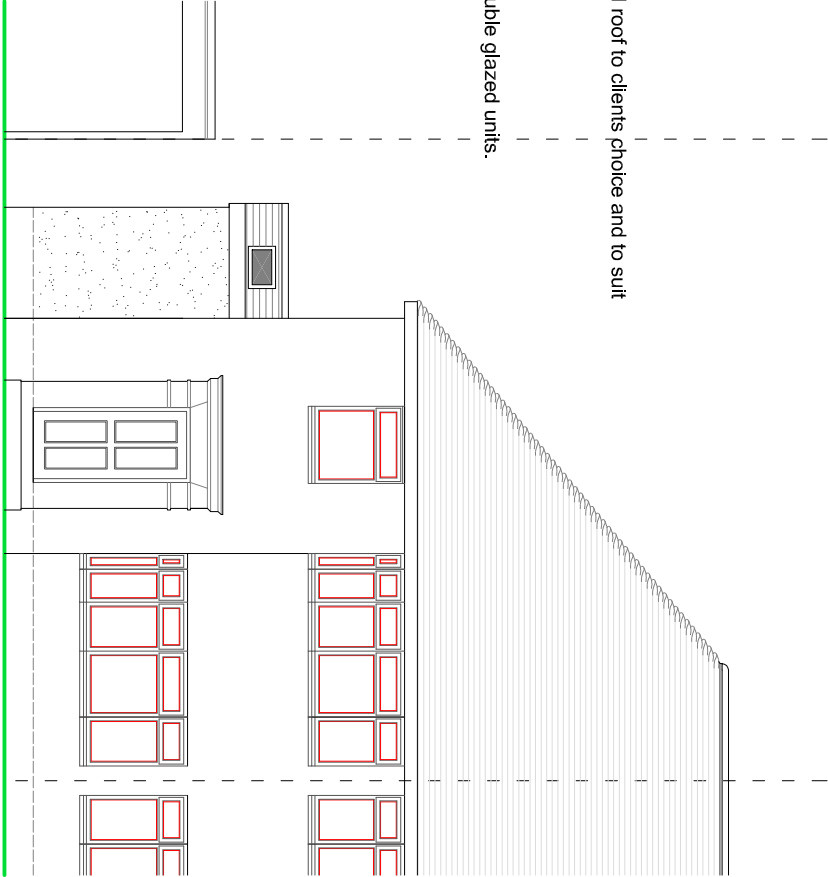


FRONT ELEVATION

NOTES

ROOF - Concrete interlocking tiles to pitched roof to clients choice and to suit the pitch of the roof.

WALLS - Painted external render finish.

WINDOWS/DOORS - White framed PVC double glazed units.

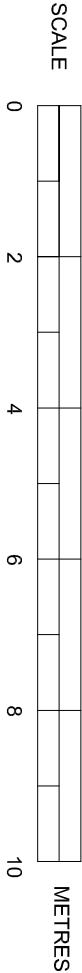

PROPOSED ELEVATIONS

SUSSEX BUILDING CONSULTANCY LIMITED

11A MERRION AVENUE,
BOGNOR REGIS, WEST SUSSEX.

SCALE - 1/100 REV - A DATE - 19/06/2018

LABC
partner

3 HUNTINGTON ROAD
BOGNOR REGIS
PO21 5LZ
TEL - (01243) 861379