



1. This drawing is to be read in conjunction with all relevant Engineers and Architects drawings.

2. All dimensions are in millimetres unless noted otherwise. All levels are in Metres Above an arbitrary datum and not to Ordnance Datum.
3. In accordance with CDM 2015 the Contractor is to:
 - Notify HSE of works.
 - Comply with the requirements of Health and Safety Plan(if applicable)
 - Provide risk assessments and method statements for all potential hazards relevant to this project.
4. The main contractor shall be responsible for the setting out and occupancy of all dimensions. He shall satisfy himself that the information given is correct, and any discrepancies should be noted to the Engineer immediately.
5. DO NOT SCALE. If discrepancy or query arises on dimensions consult Engineer.
6. The Contractor is responsible for specifying product and codes and ordering of drainage materials.
7. All drainage to be installed to BS5955 Pt6 and in strict accordance with the manufacturers instructions.
8. All PVCU drainage products to conform to BS EN1401 & Kite mark certified in accordance with specification. If used for connection to public sewer must be able to withstand 400kpsi.
9. All drainage pipes on this dryng to be 100mmØ unless shown otherwise. Min. falls 1/80 for foul and 1/100 for storm drainage.
10. Cover girdes and gully gratings are in accordance with BS497 Pt 1
11. Cover Girdes :- D400 – carriageways/ B125 – carriageways for slow traffic/ A15 – inaccessible to vehicles
11. Sewer runs and manholes to be adopted one to be in accordance with Sewers for Adoption, 7th Edition.
12. Any drainage laid less than 600mm below FGL to be covered with minimum 150mm Gen 3 grade concrete to half diameter.
13. No foul or storm water drainage sewer connection shall be made to the foul or storm water drains unless approved by Contractor and granted by the Southern Water.
14. Provide 100X100 PCC lintel max span 650mm where s/w exit the building.
15. ACO channels installed and bedded to manufacturers requirements.
16. External backdrop connection to comply with backdrop detail within Sewers for adoption 7th edition.

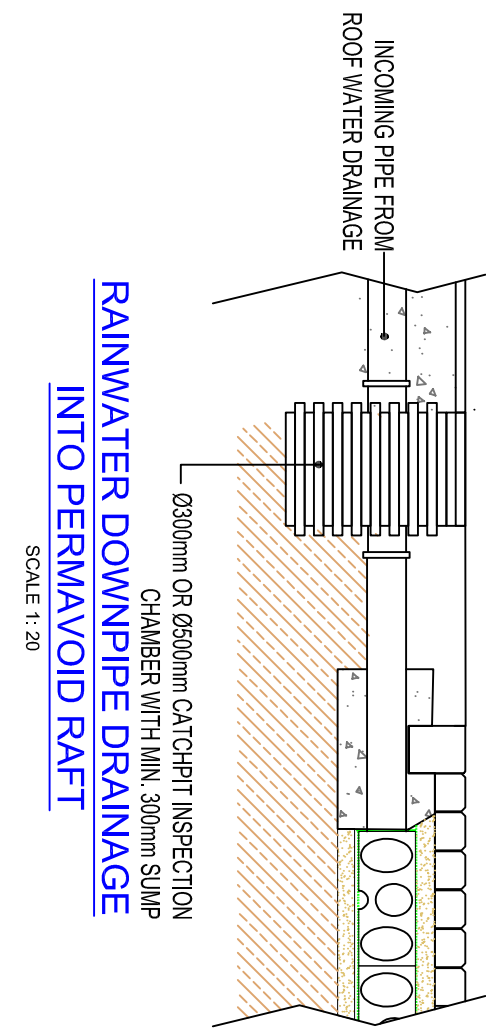


SCALE 1: 20

SCALE 1:20

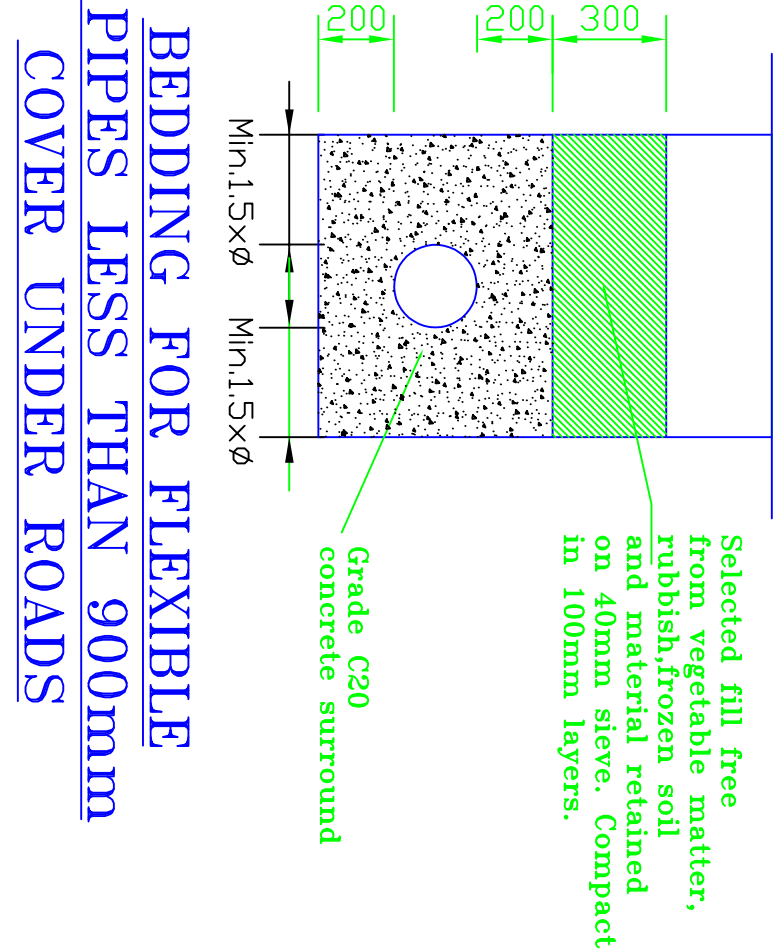


Scale 1:20



Scale 1:10

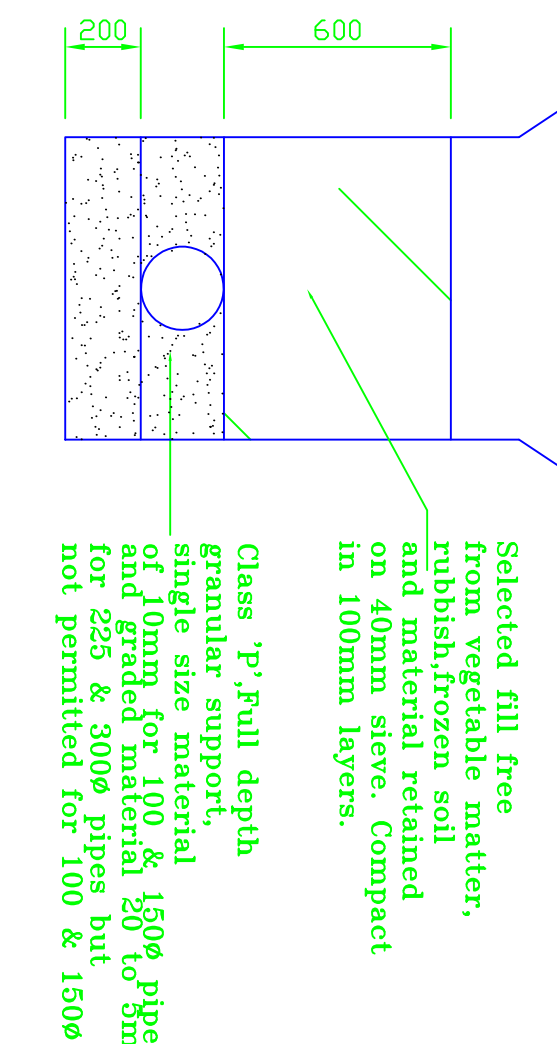

Scale 1:10

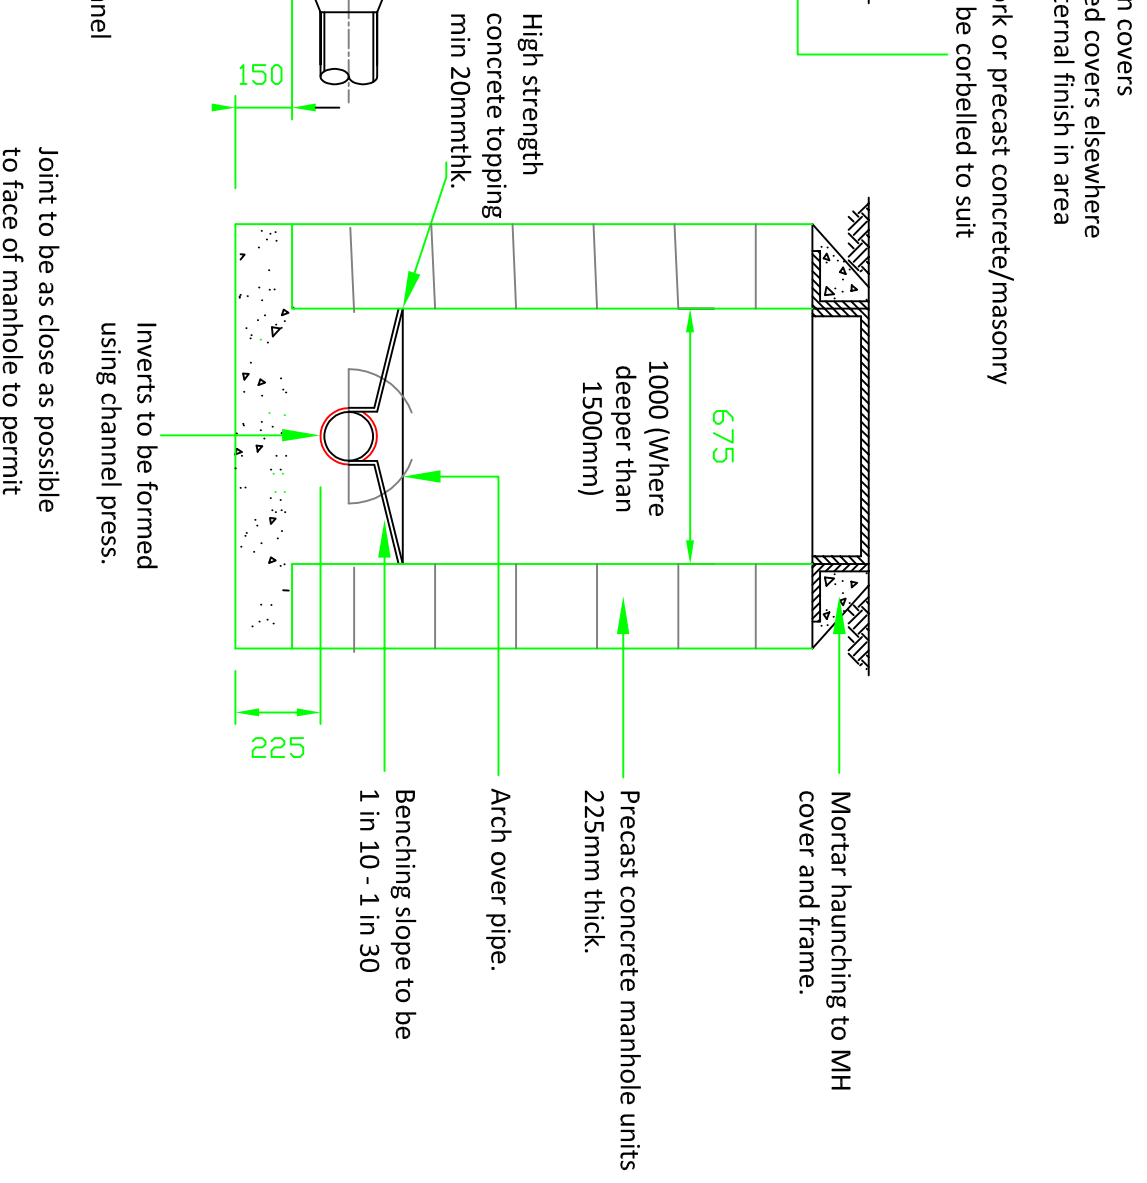

150mm C20 CONCRETE SURROUND.

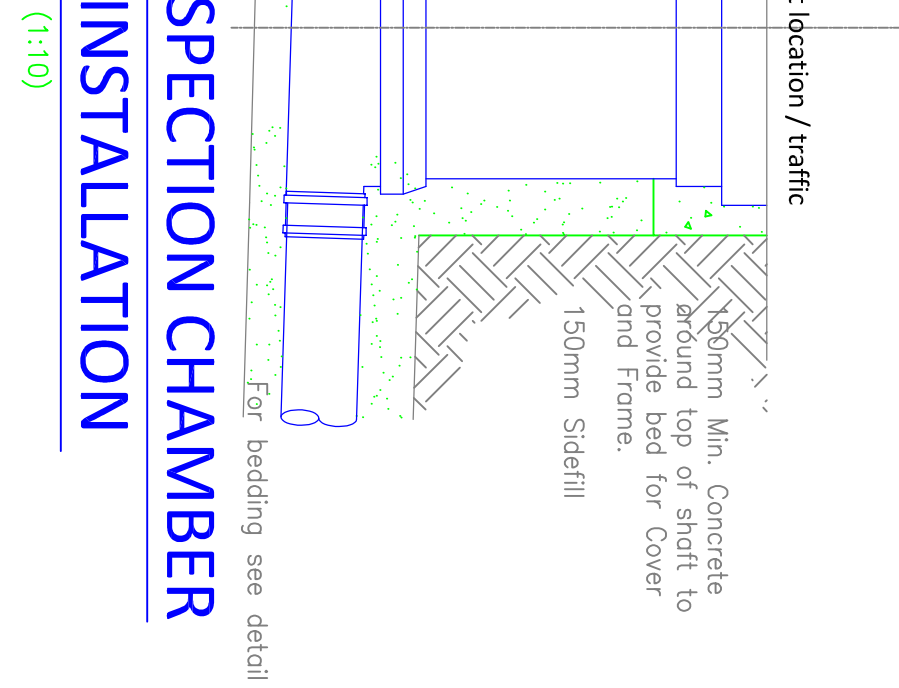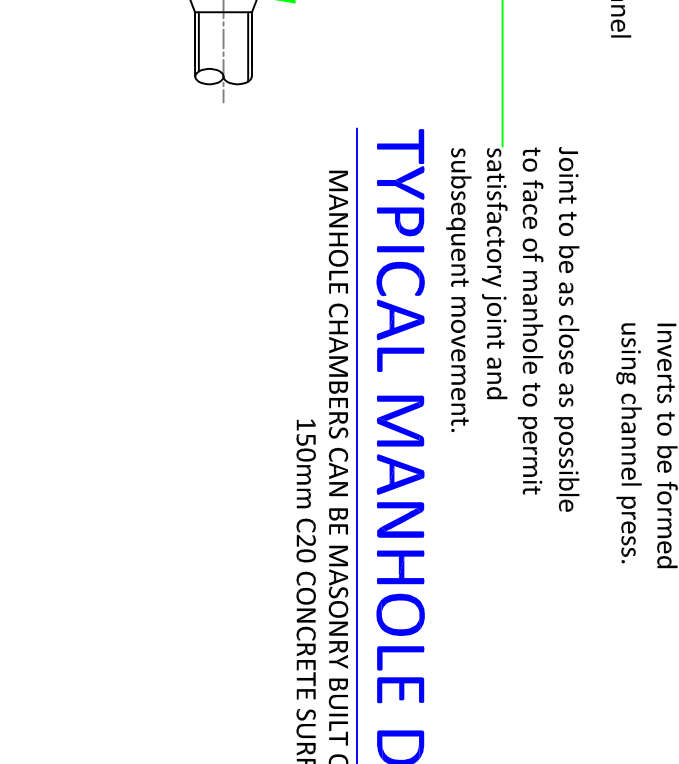

(1:10)

Cowan
Consultancy
STRUCTURAL, CIVIL AND BUILDING CONSULTANTS

3 Turnberry House
4400 Parkway
Whiteley
Bournemouth
BH11 1PU
01488 57740

Also at
Longdard Manor
Kilnseye
Sharnford
Leicestershire
PO21 7AB

Tel: 01488 577488
Fax: 01488 579875
consultants@cowanconsult.co.uk
www.cowanconsult.co.uk

FWR Architects

Богдан Івгис

[illegible]

Rate	July 20	Scale	1/200	Org. No.
own	EG	Chk'd	QA'D	424861-101P