
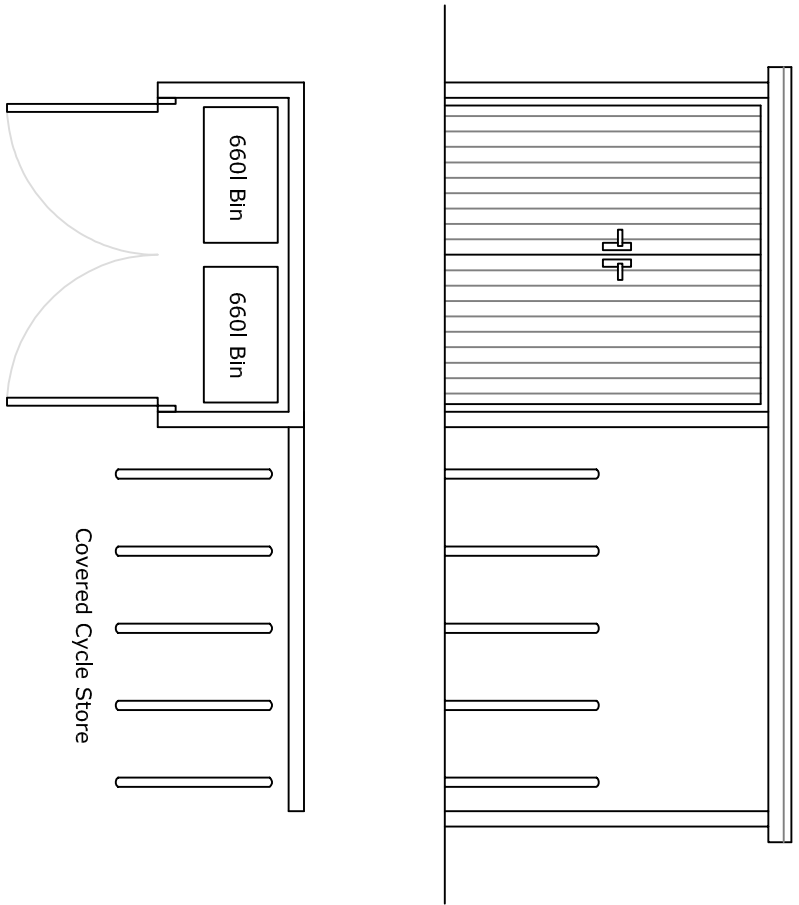


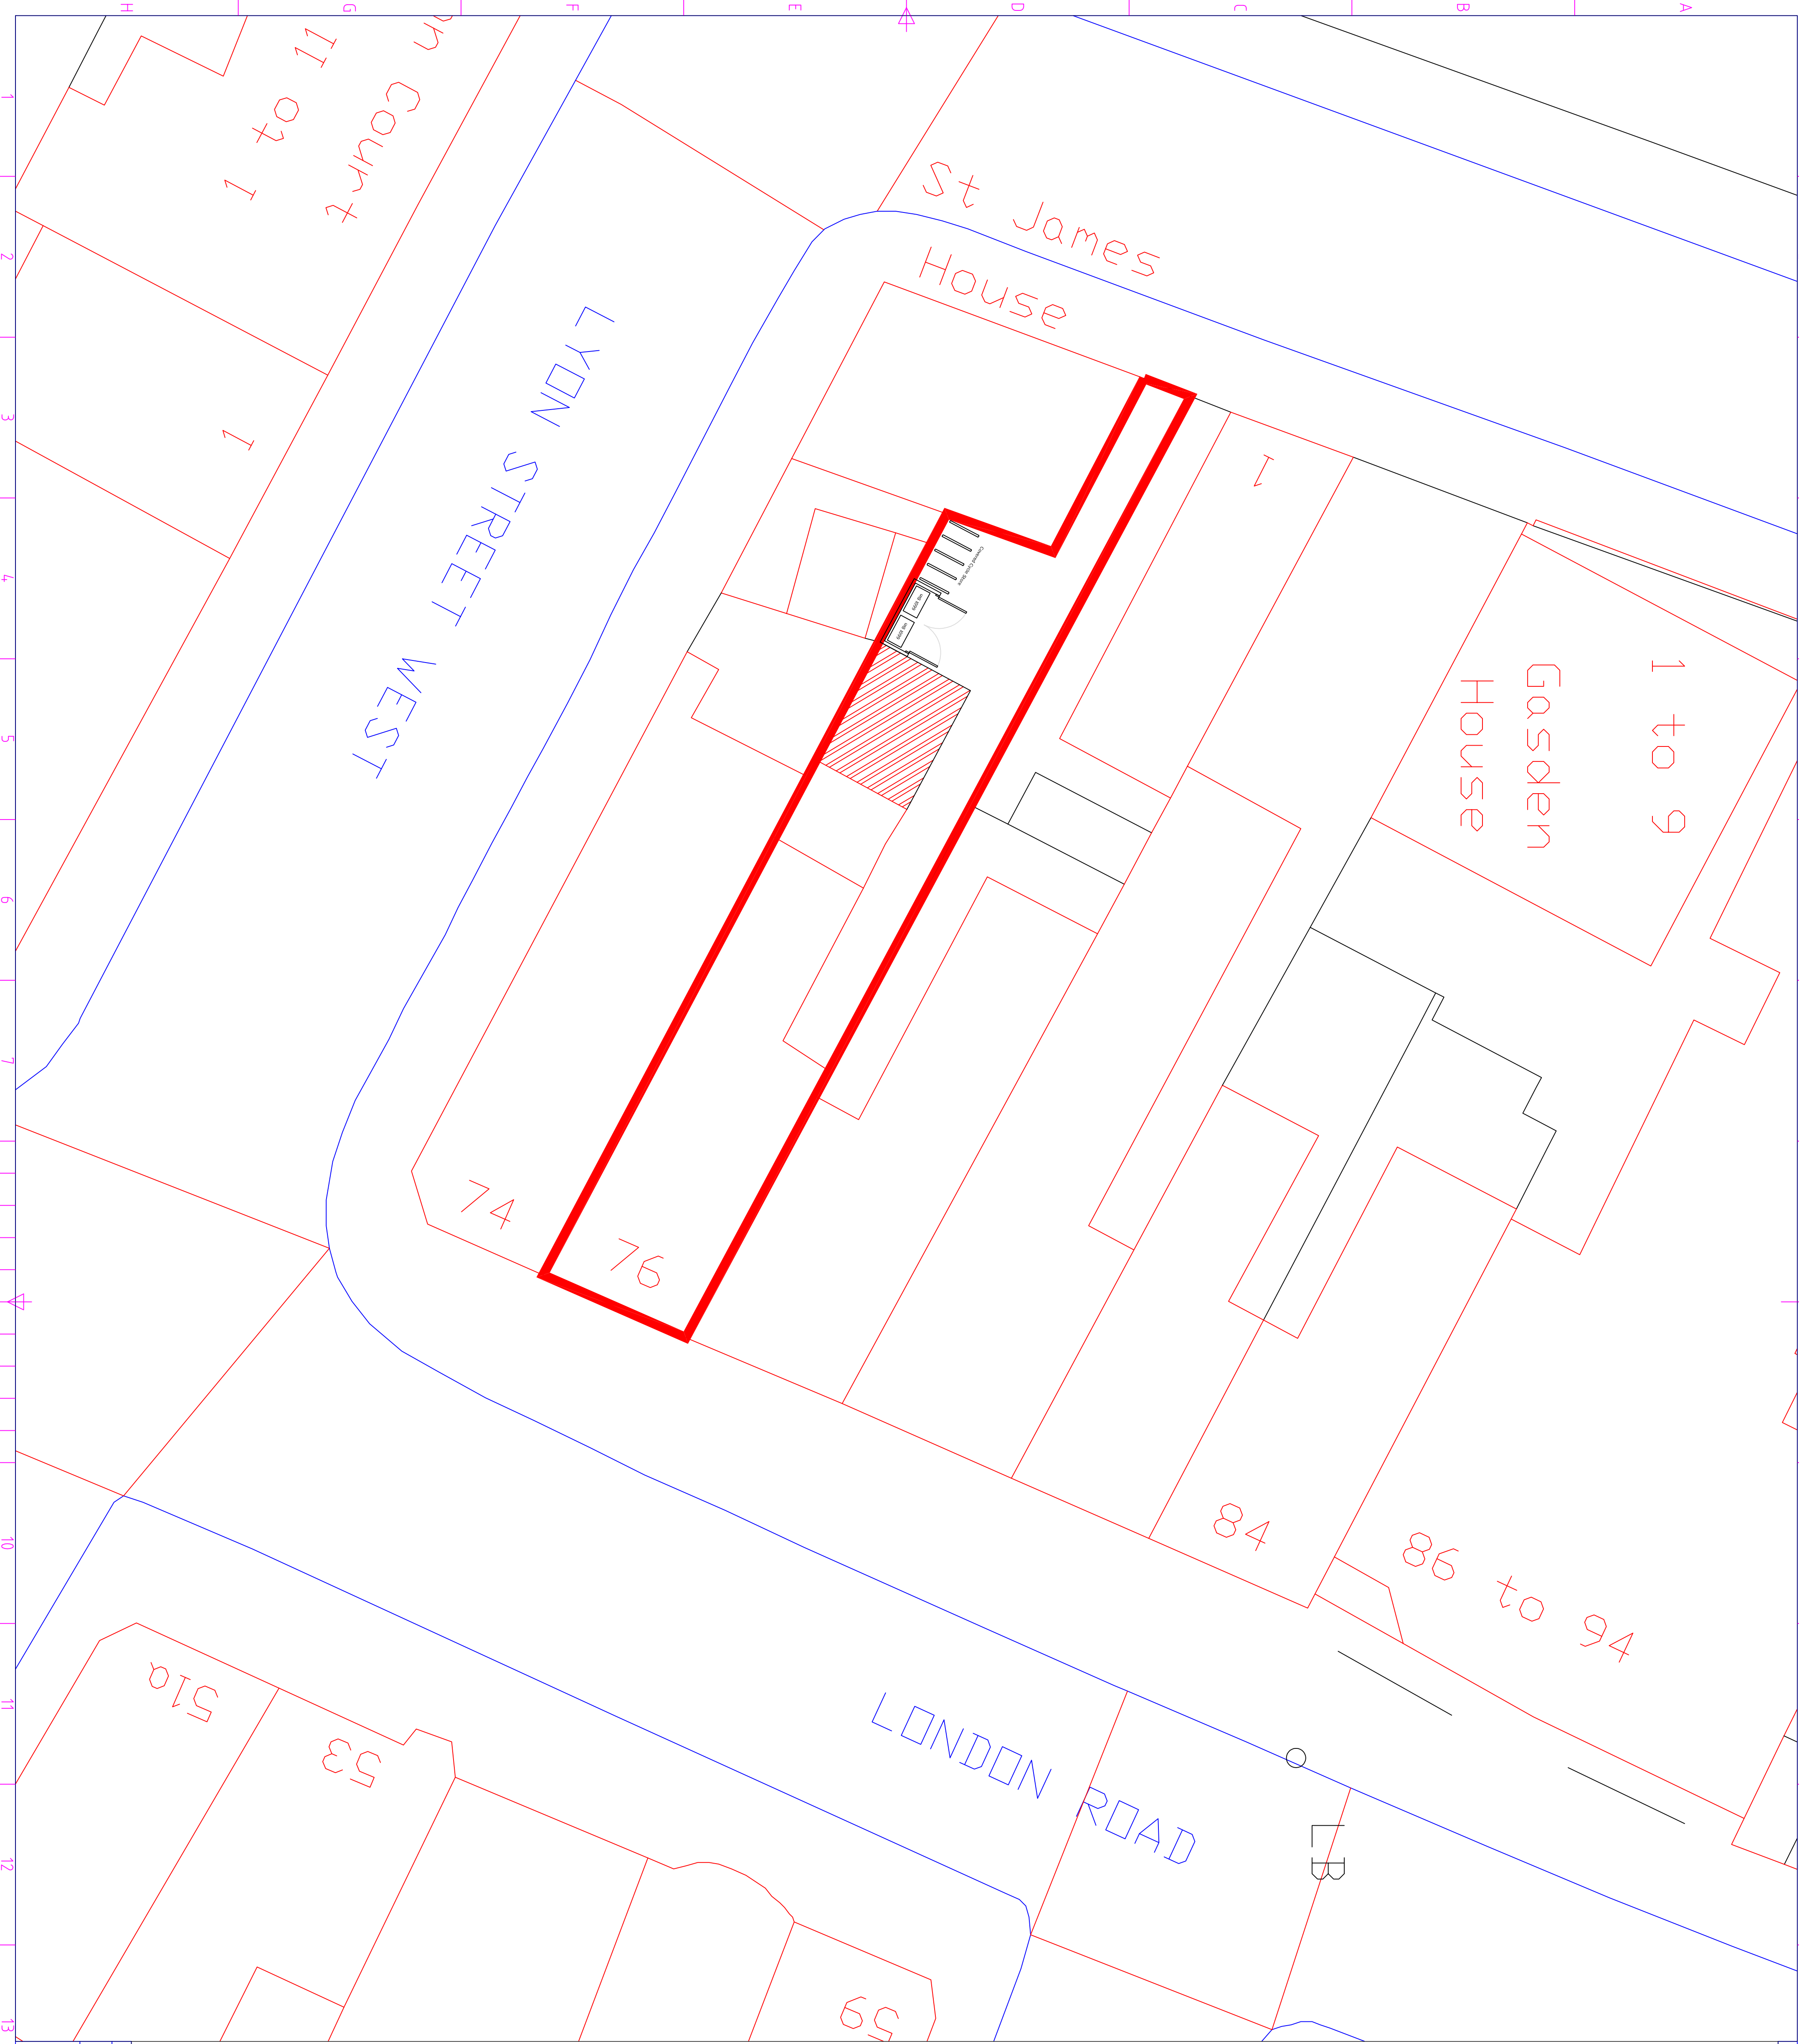

Itemref	Quantity	Title/Name, designation, material, dimension etc			Article No./Reference
Designed by	Checked by	Approved by - date	Filename	Date	Scale
76 London Road			Proposed Conversion	May 2017	1:100 / 1:50
			04		Sheet