




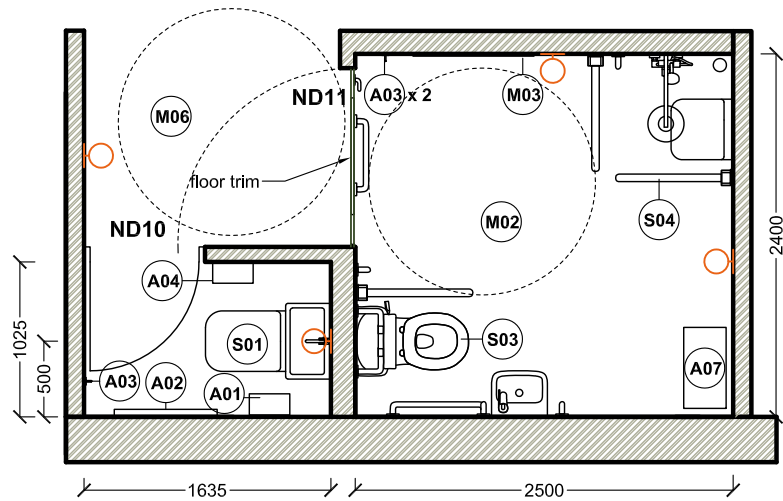

Zone 2 WC's - Plan

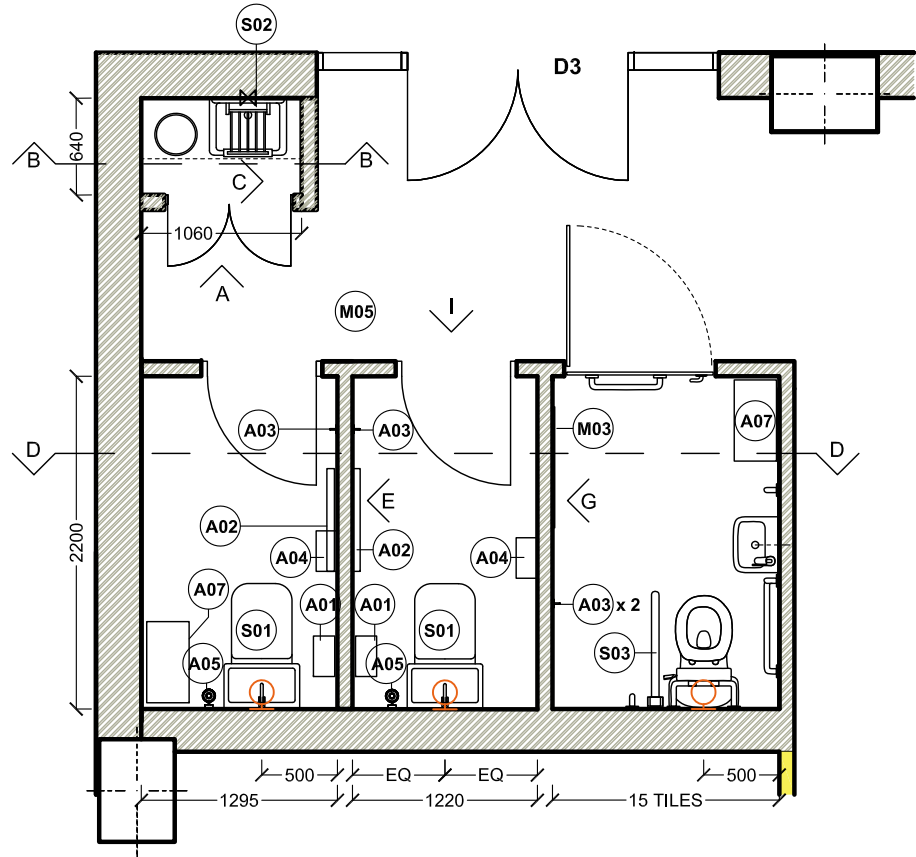

Zone 1 WC's - Plan

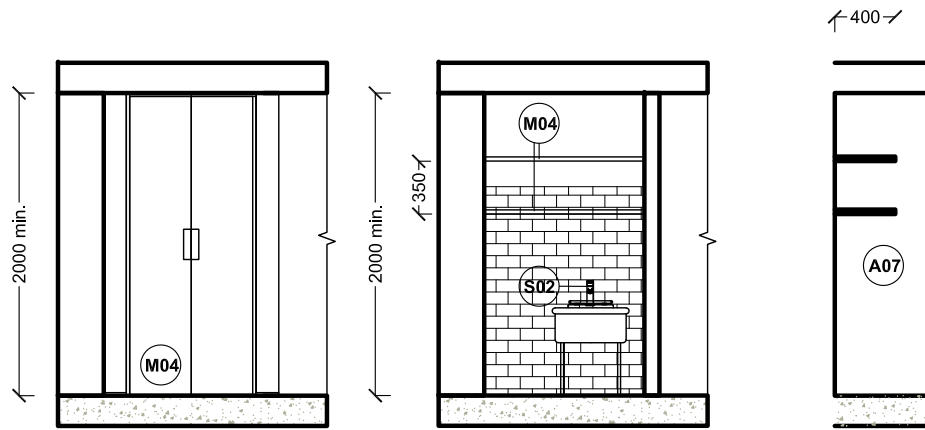

Elevation A


Section BB

Elevation C


- Our code**
- S01 Integrated WC Sink
 - S01a pushplate
 - S02 Cleaner's sink
 - S03 Doc M pack
 - S04 Doc M shower pack incl seat
 - S05 Alternate DDA sink
 - S06 Shower head
 - S07 Shower seat
 - B01 Singluar Tap
 - A01 Hand dryer
 - A02 Mirror unit
 - A03 Pair of hooks

- Title**
- A04 Toilet roll holder
 - A05 Toilet brush (Optional)
 - A06 Soap dispenser (Optional)
 - A07 Sanitary towel bin
 - M01 100x100 Gres Tiles /Black grout
 - M02 Safety vinyl in DDA Shower (Space 2)
 - M03 Bespoke surface mounted mirror
 - M04 Plywood
 - M05 Existing Flooring in Space 1
 - M06 Concrete look floor finish in Space 2
 - M07 Water resistant surface


Wall light L02 as per DRG 06 / IS 01

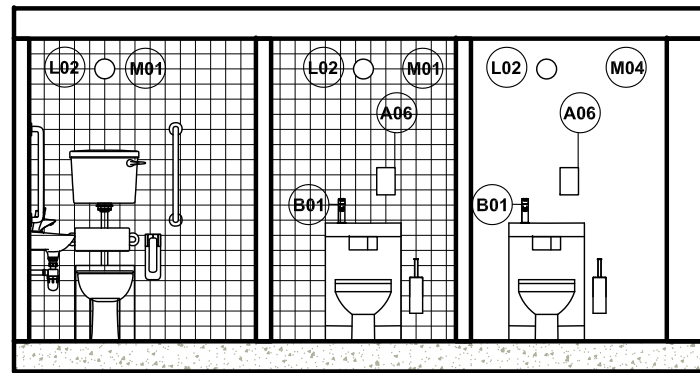


Section DD

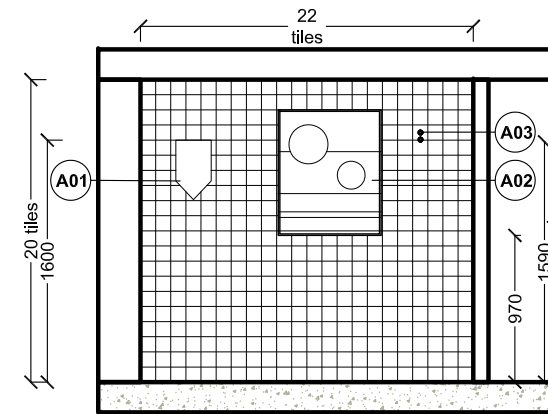

Elevation E

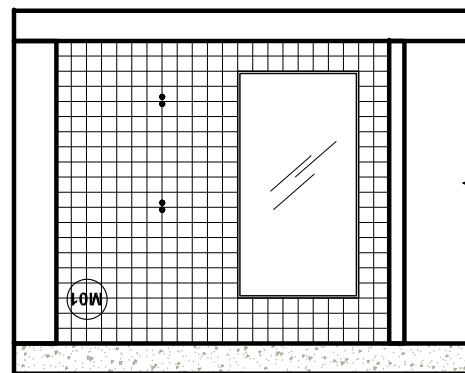

Elevation G

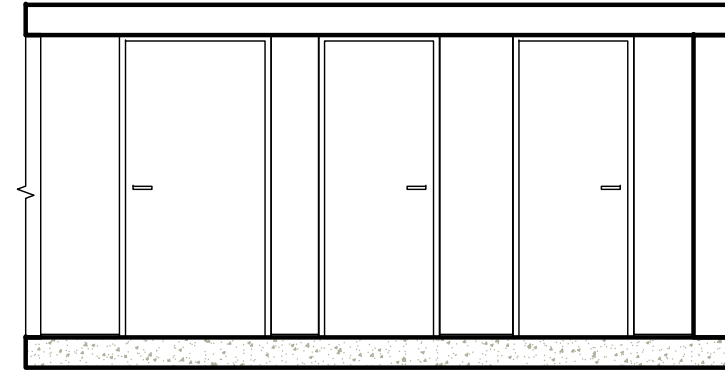

Elevation I

General Notes

These concept drawings are for design intent purposes only. Contractor to:
 • advise on all details and ensure stability and strength of construction throughout.
 • provide setting out, check all dimensions on site and report any discrepancies to designer prior to construction.
 • provide construction and manufacturing drawings for all bespoke items for approval by client.
 All constructions and materials to comply with current building and fire regulations
 All electrical works to comply with relevant codes and practice

CDM Health & Safety

Contractor to prepare all method statements and risk assessments to allow safe access to fixtures and fittings for the purposes of assembly, disassembly, moving and routine maintenance.

HEMINGWAYDESIGN

HemingwayDesign
 15 Wembley Park Drive | Wembley | Middlesex | HA9 8HD
 020 8903 1074
www.houseofhemingway.co.uk

Revisions:
Revision A 17.05.2018
 First Issue

Revision B 21.05.2018
 Costings issue

NB:
 Floor stop behind all doors

Zone 2 DDA Shower Room: Allow for ramped floor if necessary. If rails cannot be accommodated on wall with matchboarding, allow for new dry lining and tiling with M01.

Exisging floor in Zone 1 to be protected during works as per direction by Architect and retained as flooring.

DDA rooms:
 To be fully compliant with DDA building regulations

Client:
 WSCC

Date:
 May 2018

Scale:
 @ A3 1:50

Project:
 Cultural Hub

Drawn:
 AM

Revision:
 B

Drawing:
 Bathrooms

Checked:
 LB

Drawing no:
040