



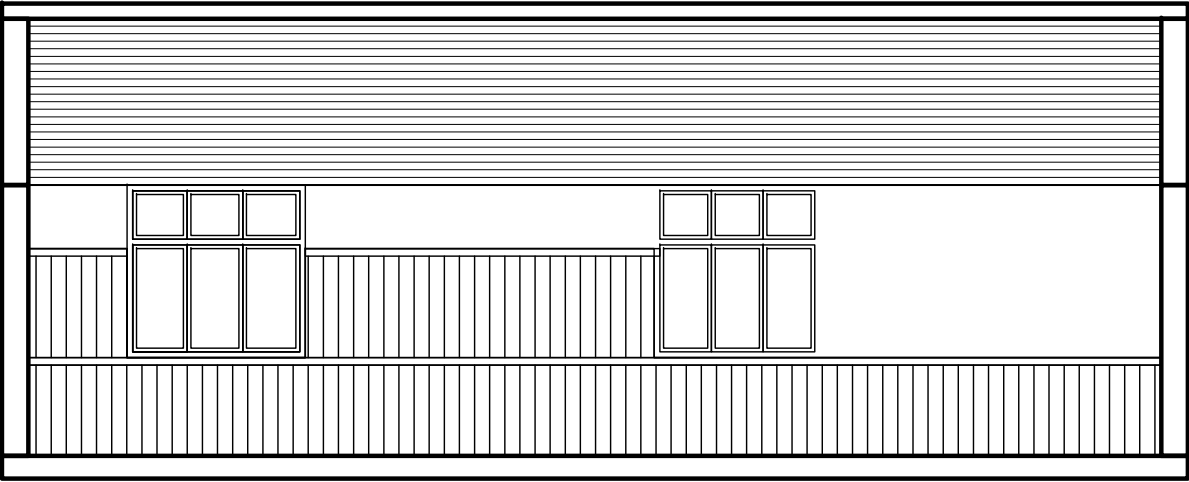

SECTION CC Existing

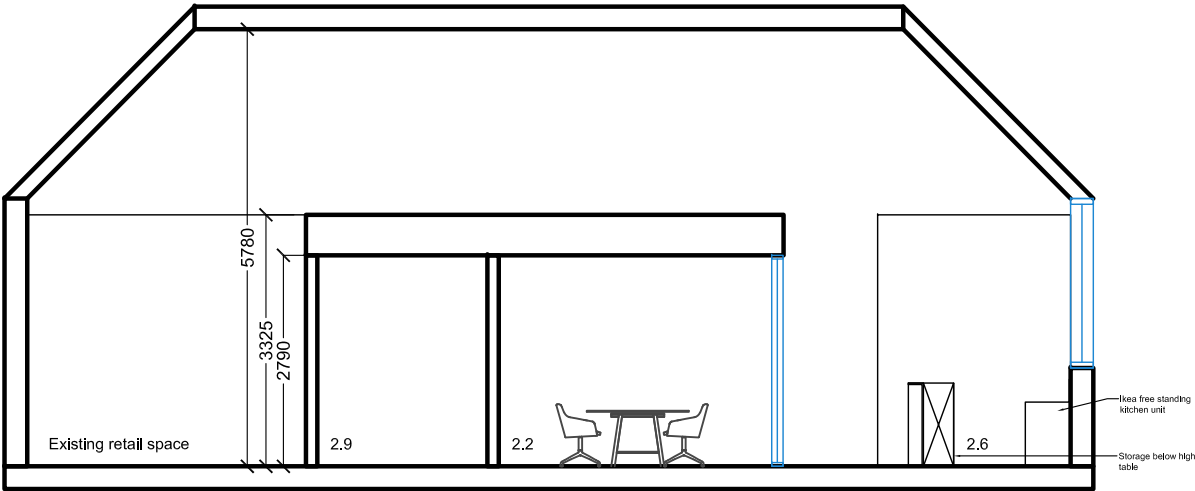

SECTION CC Proposed



SECTION DD Proposed

General Notes

These concept drawings are for design intent purposes only. Contractor to:

- advise on all details and ensure stability and strength of construction throughout.
- provide setting out, check all dimensions on site and report any discrepancies to designer prior to construction.
- provide construction and manufacturing drawings for all bespoke items for approval by client.

All constructions and materials to comply with current building and fire regulations
All electrical works to comply with relevant codes and practice

CDM Health & Safety

Contractor to prepare all method statements and risk assessments to allow safe access to fixtures and fittings for the purposes of assembly, disassembly, moving and routine maintenance.

HEMINGWAYDESIGN

HemingwayDesign
15 Wembley Park Drive | Wembley | Middlesex | HA9 8HD
020 8903 1074
www.houseofhemingway.co.uk

Revisions:
Revision A 29.03.2018
First issue

Revision B 01.05.2018
General revision

Revision C 21.05.2018
Costing issue

Client:
WSCC

Project:
Cultural Hub

Drawing:
Ground Floor

Date:
May 2018

Drawn:
ER

Checked:
JH

Scale:
@ A3 1:100

Revision:
C

Drawing no:
31