


3 SOUTHDOWN ROAD
BOGNOR REGIS PO21 2JS

REAR GARDEN SOAKAWAY (SEE SPEC)

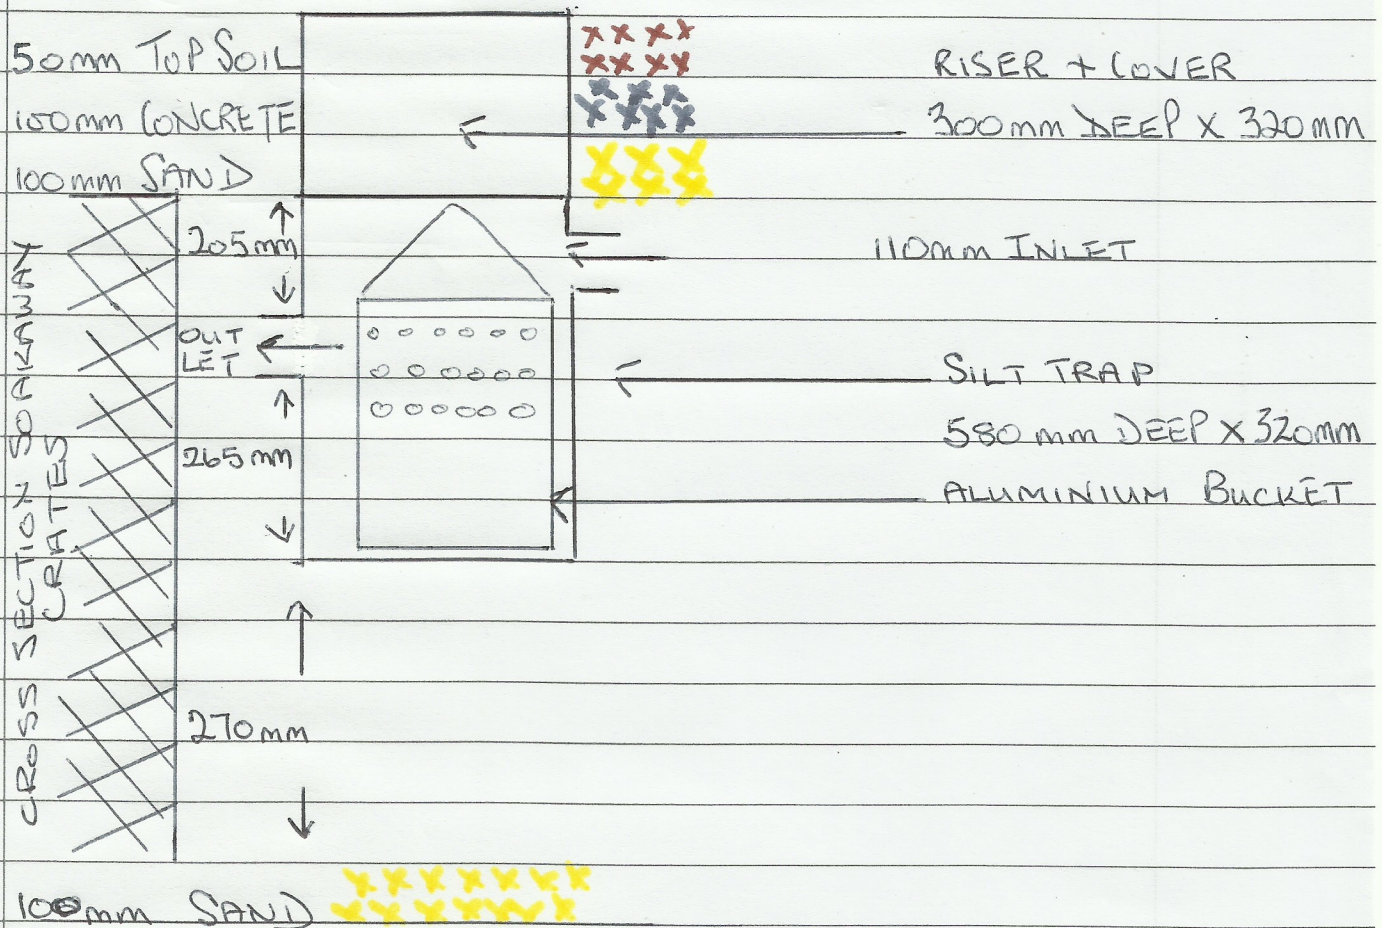

NOT TO SCALE