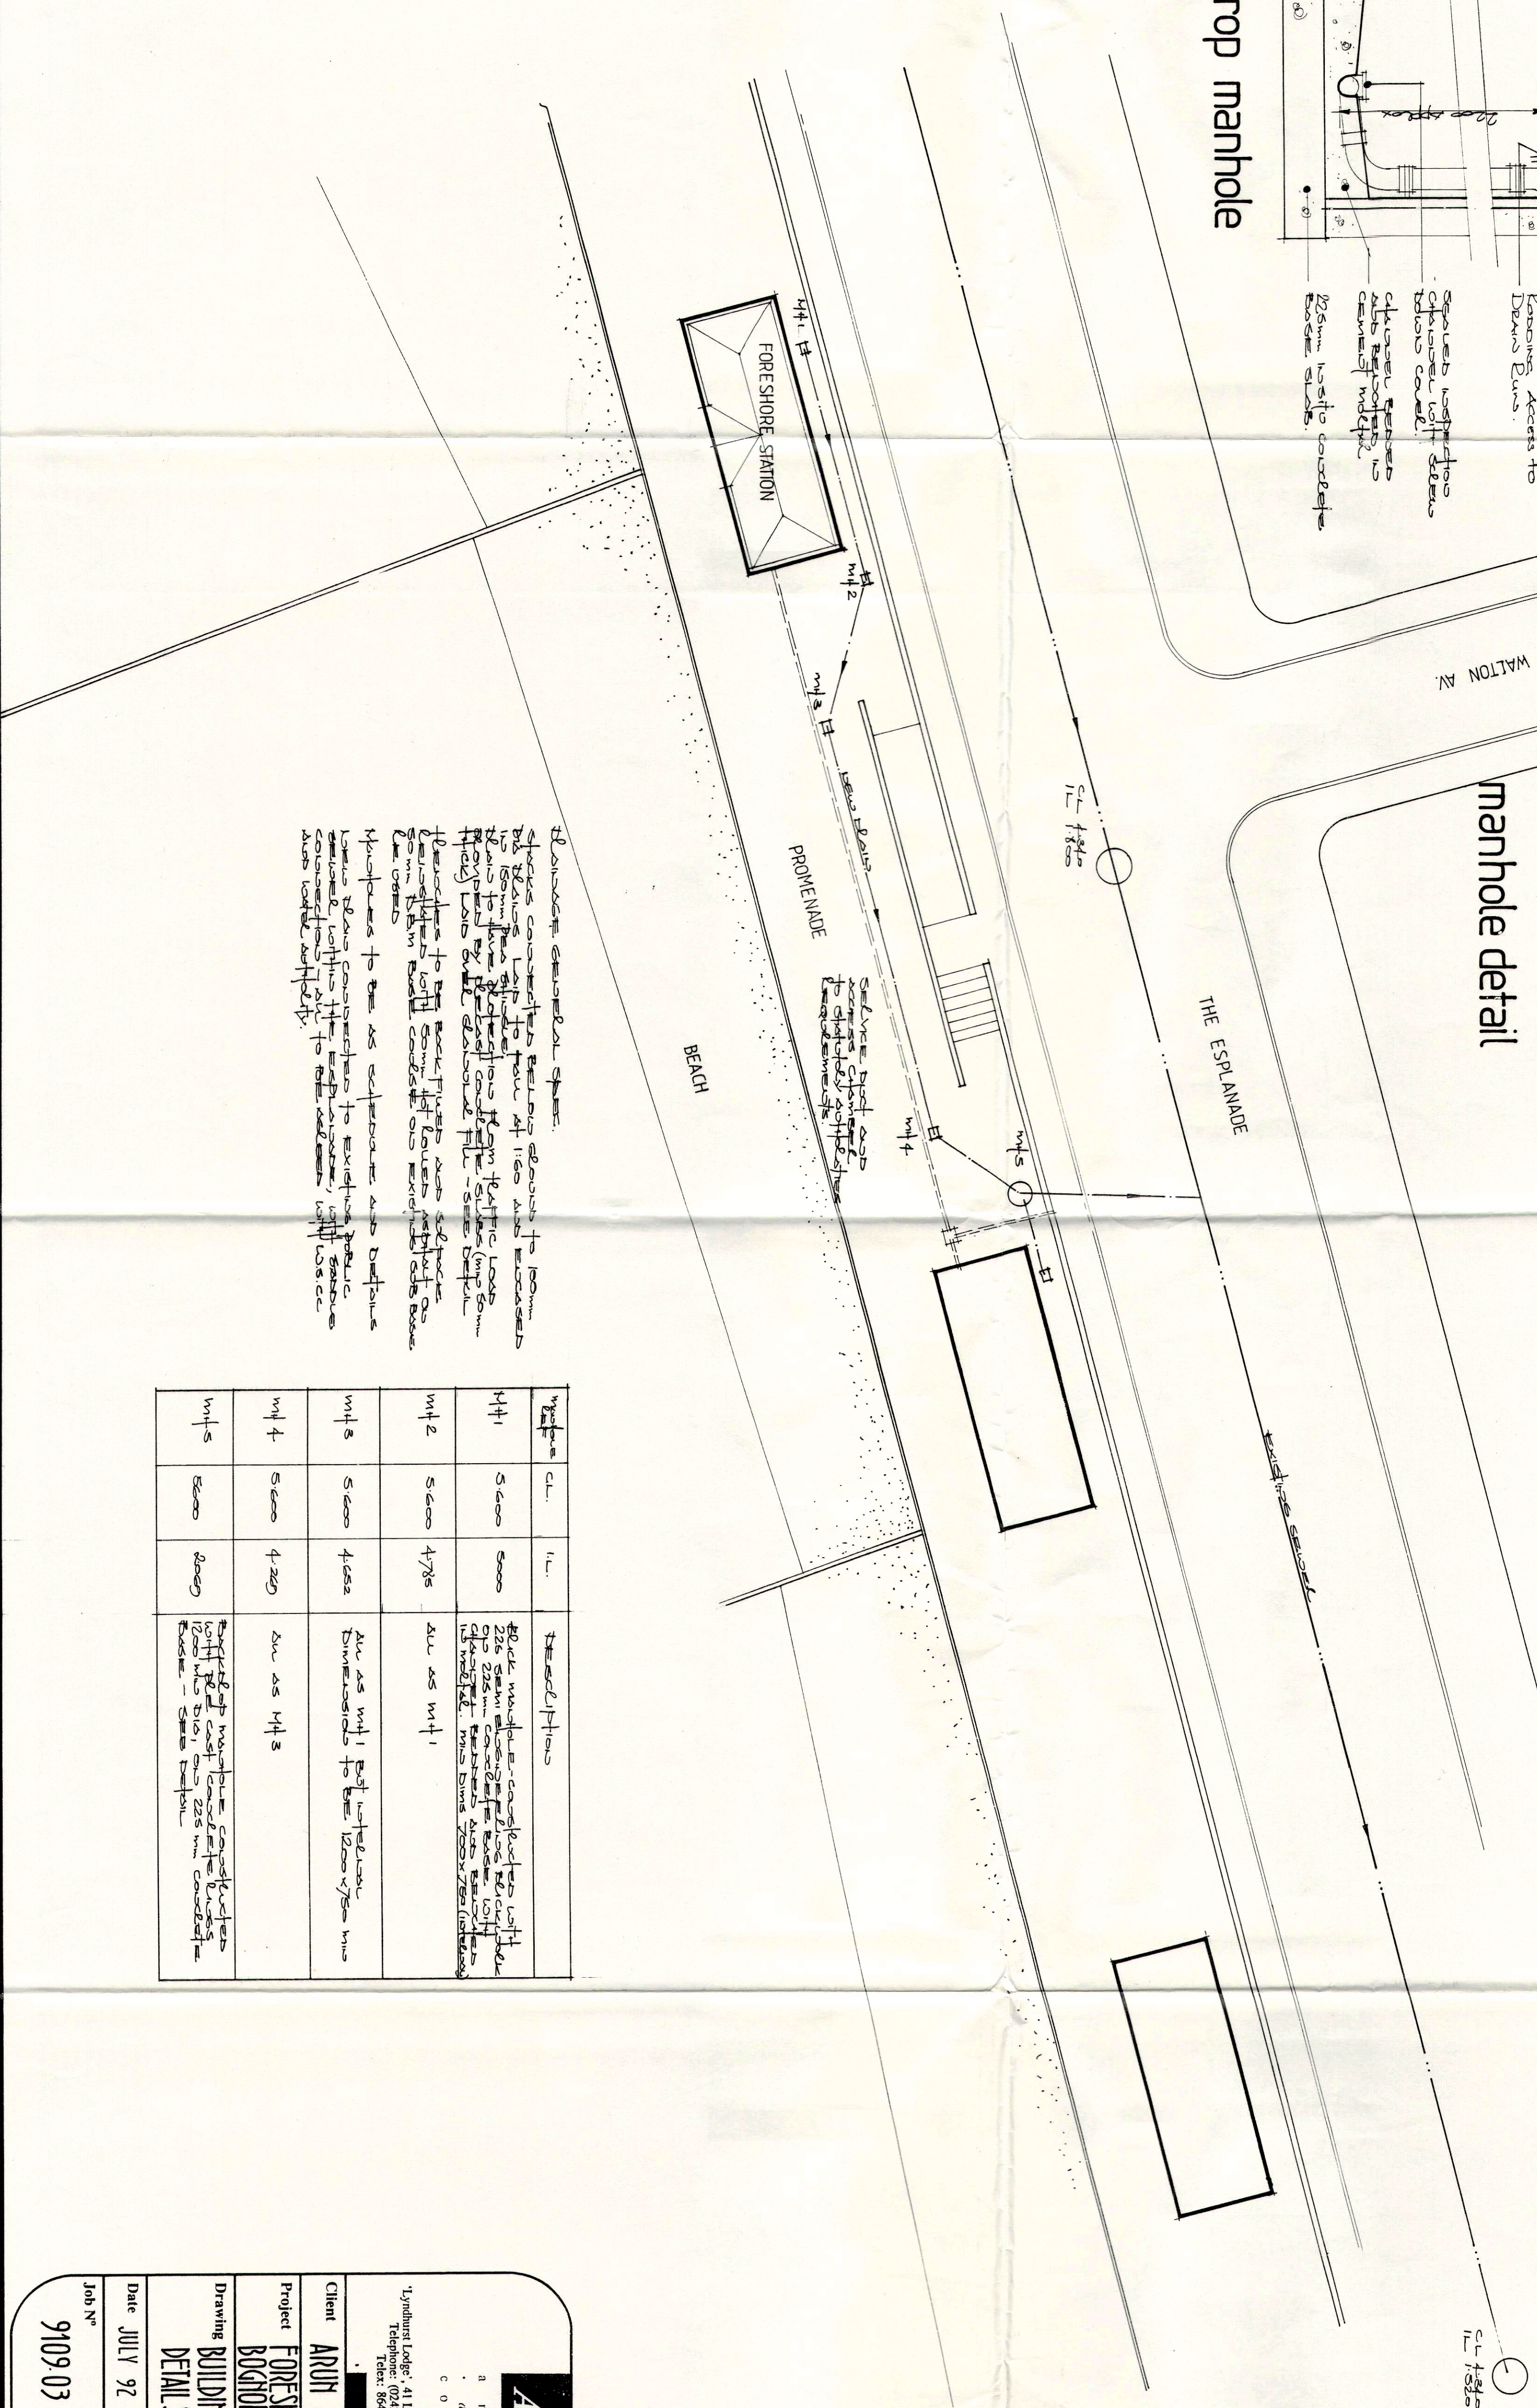
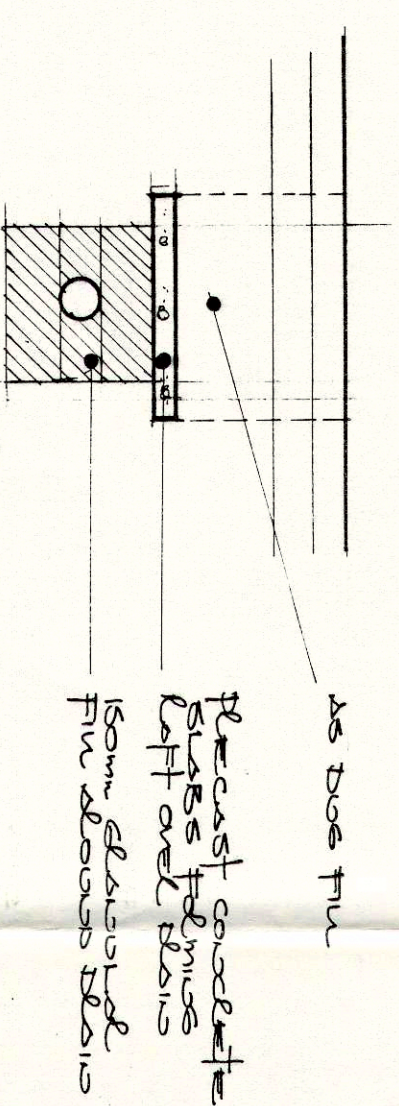


[illegible]

manhole detail

drain detail

[illegible]