

FRONT ELEVATION

NEW A1 LOCKABLE POSTER FRAMES



SIDE ELEVATION



Client

Southern Co-op

Location

Hawthorn Rd

Drawing

Revision

001-088-101

A

SCALE	SHEET SIZE	DRAWN	CHKD	DATE
1:100	A3	NRM	ML	09/07/18

 Key2 Group
Unit C4,
Hazleton Intchng
Lakesmere Road
Horndean
PO8 9JU

 08450 55 44 33

 info@key2uk.com

 www.key2uk.com

THIS DRAWING IS THE COPYRIGHT OF THE KEY2 GROUP AND MAY NOT BE COPIED, ALTERED OR REPRODUCED IN ANY FORM, OR PASSED TO A THIRD PARTY WITHOUT THE WRITTEN CONSENT OF THE KEY2 GROUP.

DIMENSIONS SHOULD BE CHECKED AND VERIFIED ON SITE AND ANY DISCREPANCIES SHOULD BE REPORTED TO THE DESIGNER.

DO NOT SCALE FROM THIS DRAWING, EXCEPT FOR PLANNING PURPOSES. USE FIGURED DIMENSIONS ONLY.

IF IN DOUBT ASK FOR CONFIRMATION


100mm deep trough illuminated fascia signs - approx 200 cd/m2. Aluminium composite pan finished in green. Acrylic CNC letters stood off to match blue PMS 2757c and White.



5500mm x 850mm



7300mm x 850mm

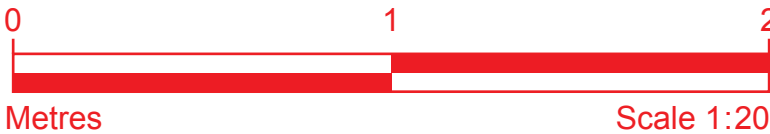

Not to Scale - For Manufacturing / Information Purpose Only



Colours: Sign - Green - Pantone 375c. Blue - Pantone 2757c. & White. Luminance: approx 280 cd/m²



5mm blue acrylic 'The' word, CNC machined and face fixed to fascia.

5mm grey acrylic 'co-operative' word with inlined face applied blue vinyl. Face fixed to fascia.

5mm white acrylic 'area' word. Face fixed to fascia.

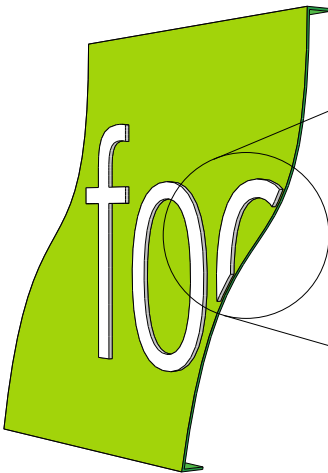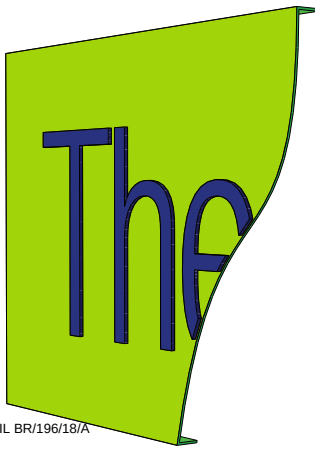

Client

Southern Co-op

Location

Hawthorn Rd

Drawing

Revision

001-088-103

A

SCALE	SHEET SIZE	DRAWN	CHKD	DATE
1:20	A3	NRM	ML	09/07/18

 Key2 Group
Unit C4,
Hazleton Intchnge
Lakesmere Road
Horndean
PO8 9JU

 08450 55 44 33
 info@key2uk.com
 www.key2uk.com

THIS DRAWING IS THE COPYRIGHT OF THE KEY2 GROUP AND MAY NOT BE COPIED, ALTERED OR REPRODUCED IN ANY FORM, OR PASSED TO A THIRD PARTY WITHOUT THE WRITTEN CONSENT OF THE KEY2 GROUP.
DIMENSIONS SHOULD BE CHECKED AND VERIFIED ON SITE AND ANY DISCREPANCIES SHOULD BE REPORTED TO THE DESIGNER.
DO NOT SCALE FROM THIS DRAWING. EXCEPT FOR PLANNING PURPOSES, USE FIGURED DIMENSIONS ONLY.
IF IN DOUBT ASK FOR CONFIRMATION



100mm deep projecting sign - Aluminium composite pan finished in green. Cut vinyl letters applied.



480m x 600mm



Not to Scale - Production Purposes Only.

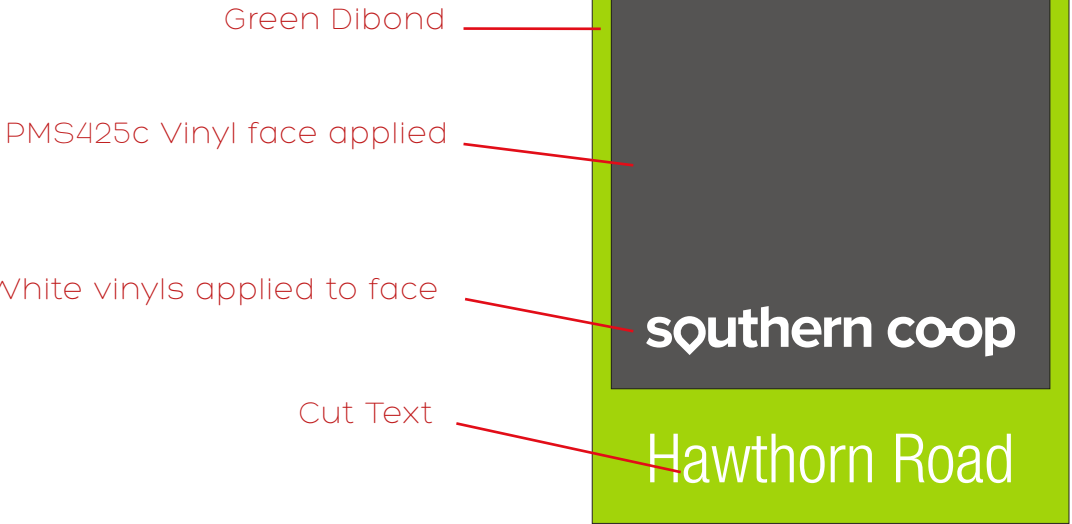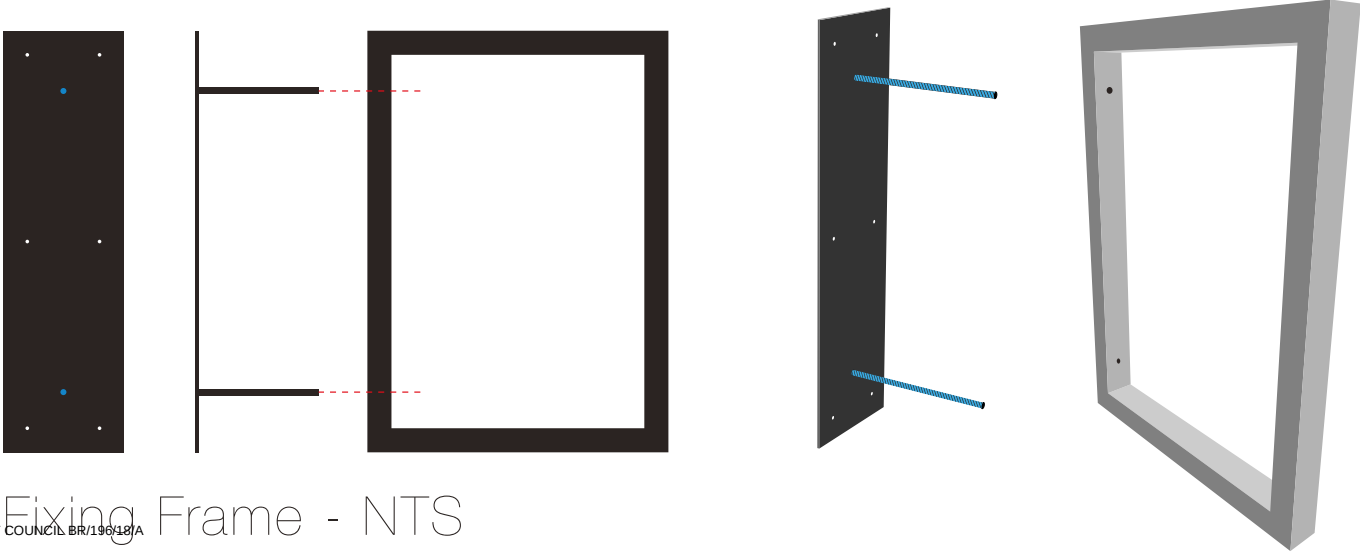

Client

Southern Co-op

Location

Hawthorn Rd

Drawing

Revision

001-088-102

A

SCALE
1:5

SHEET SIZE
A3

DRAWN
NRM

CHKD
ML

DATE
09/07/18


 Key2 Group
Unit C4,
Hazleton Intchng
Lakesmere Road
Horndean
PO8 9JU

 08450 55 44 33

 info@key2uk.com

 www.key2uk.com

THIS DRAWING IS THE COPYRIGHT OF THE KEY2 GROUP AND MAY NOT BE COPIED, ALTERED OR REPRODUCED IN ANY FORM, OR PASSED TO A THIRD PARTY WITHOUT THE WRITTEN CONSENT OF THE KEY2 GROUP.
DIMENSIONS SHOULD BE CHECKED AND VERIFIED ON SITE AND ANY DISCREPANCIES SHOULD BE REPORTED TO THE DESIGNER.
DO NOT SCALE FROM THIS DRAWING, EXCEPT FOR PLANNING PURPOSES. USE FIGURED DIMENSIONS ONLY.
IF IN DOUBT ASK FOR CONFIRMATION

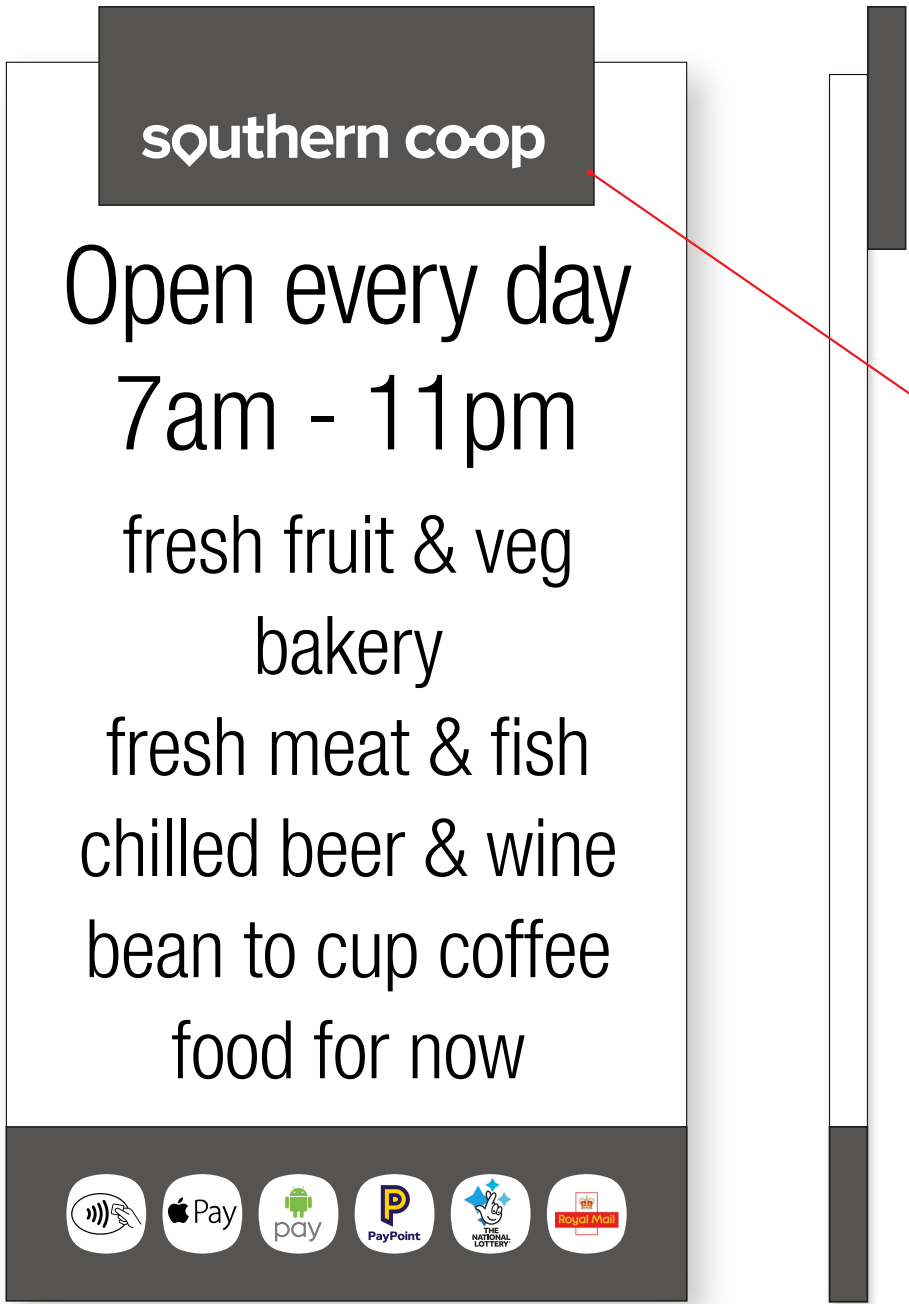

3mm aluminium composite box,
grey PMS 425c bolted to face of sign
w800 x h320 x d30 mm

900mm x 1700mm
Digitally printed SAV applied to pan sign with 30mm returns.



Client
Southern Co-op

Location
Hawthorn Rd

Drawing
001-088-106

Revision
A

SCALE	SHEET SIZE	DRAWN	CHKD	DATE
1:10	A3	NRM	ML	09/07/18

Key2 Group
Unit C4,
Hazleton Intchng
Lakesmere Road
Horndean
PO8 9JU

08450 55 44 33
info@key2uk.com
www.key2uk.com

THIS DRAWING IS THE COPYRIGHT OF THE KEY2 GROUP AND MAY NOT BE COPIED, ALTERED OR REPRODUCED IN ANY FORM, OR PASSED TO A THIRD PARTY WITHOUT THE WRITTEN CONSENT OF THE KEY2 GROUP.

DIMENSIONS SHOULD BE CHECKED AND VERIFIED ON SITE AND ANY DISCREPANCIES SHOULD BE REPORTED TO THE DESIGNER.


DO NOT SCALE FROM THIS DRAWING. EXCEPT FOR PLANNING PURPOSES, USE FIGURED DIMENSIONS ONLY.

IF IN DOUBT ASK FOR CONFIRMATION



PayPoint Projecting Sign

Yellow plastic non-illuminated box with black metal plate.
Vinyl graphics to face.

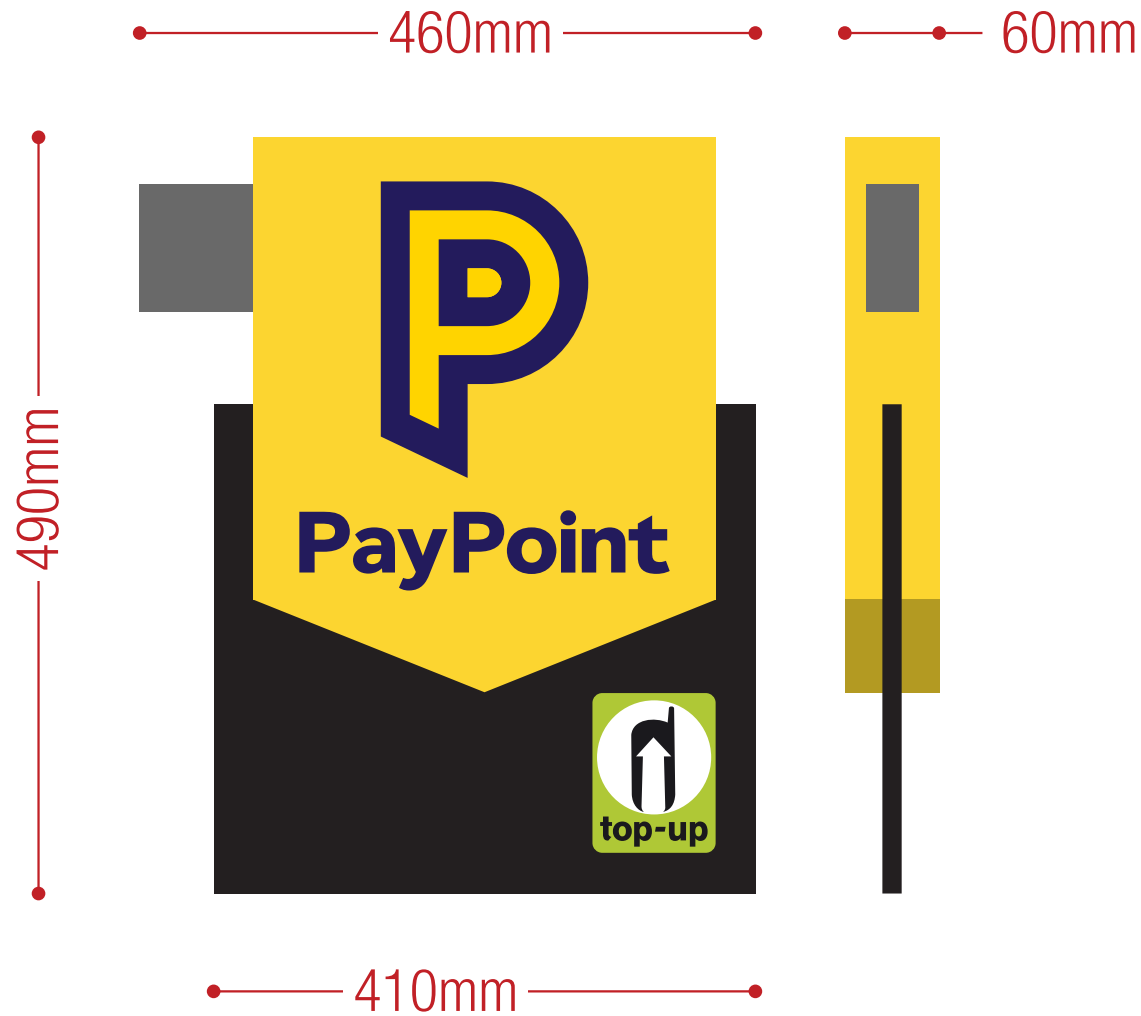

Lottery Projecting Sign

Blue & white plastic non-illuminated box.
Printed graphics to face.



Client
Southern Co-op

Location
Hawthorn Rd

Drawing
001-088-104

Revision
A

SCALE	SHEET SIZE	DRAWN	CHKD	DATE
1:5	A3	NRM	ML	09/07/18

Key2 Group
Unit C4,
Hazleton Intchng
Lakesmere Road
Horndean
PO8 9JU

08450 55 44 33
info@key2uk.com
www.key2uk.com

THIS DRAWING IS THE COPYRIGHT OF THE KEY2 GROUP AND MAY NOT BE COPIED, ALTERED OR REPRODUCED IN ANY FORM, OR PASSED TO A THIRD PARTY WITHOUT THE WRITTEN CONSENT OF THE KEY2 GROUP.

DIMENSIONS SHOULD BE CHECKED AND VERIFIED ON SITE AND ANY DISCREPANCIES SHOULD BE REPORTED TO THE DESIGNER.

DO NOT SCALE FROM THIS DRAWING. EXCEPT FOR PLANNING PURPOSES, USE FIGURED DIMENSIONS ONLY.

IF IN DOUBT ASK FOR CONFIRMATION



Window Graphics

Reverse printed pattern with white-grey fades over 'brushed' effect background. 0% vision through.



750mm x 300mm



750mm x 300mm



750mm x 300mm



Client
Southern Co-op

Location
Hawthorn Rd

Drawing
001-088-107

Revision
A

SCALE	SHEET SIZE	DRAWN	CHKD	DATE
1:20	A3	NRM	ML	09/07/18

Key2 Group
Unit C4,
Hazleton Intchng
Lakesmere Road
Horndean
PO8 9JU

08450 55 44 33
info@key2uk.com
www.key2uk.com

THIS DRAWING IS THE COPYRIGHT OF THE KEY2 GROUP AND MAY NOT BE COPIED, ALTERED OR REPRODUCED IN ANY FORM, OR PASSED TO A THIRD PARTY WITHOUT THE WRITTEN CONSENT OF THE KEY2 GROUP.

DIMENSIONS SHOULD BE CHECKED AND VERIFIED ON SITE AND ANY DISCREPANCIES SHOULD BE REPORTED TO THE DESIGNER.

DO NOT SCALE FROM THIS DRAWING, EXCEPT FOR PLANNING PURPOSES. USE FIGURED DIMENSIONS ONLY.

IF IN DOUBT ASK FOR CONFIRMATION

Reverse printed pattern with white-grey fades over 'brushed' effect background. 0% vision through.



700mm x 1400mm



700mm x 1400mm



700mm x 1400mm



Client
Southern Co-op

Location
Hawthorn Rd

Drawing
001-088-108

Revision
A

SCALE	SHEET SIZE	DRAWN	CHKD	DATE
1:10	A3	NRM	ML	09/07/18

Key2 Group
Unit C4,
Hazleton Intchng
Lakesmere Road
Horndean
PO8 9JU

08450 55 44 33

info@key2uk.com

www.key2uk.com

THIS DRAWING IS THE COPYRIGHT OF THE KEY2 GROUP AND MAY NOT BE COPIED, ALTERED OR REPRODUCED IN ANY FORM, OR PASSED TO A THIRD PARTY WITHOUT THE WRITTEN CONSENT OF THE KEY2 GROUP.

DIMENSIONS SHOULD BE CHECKED AND VERIFIED ON SITE AND ANY DISCREPANCIES SHOULD BE REPORTED TO THE DESIGNER.

DO NOT SCALE FROM THIS DRAWING, EXCEPT FOR PLANNING PURPOSES. USE FIGURED DIMENSIONS ONLY.

IF IN DOUBT ASK FOR CONFIRMATION



Scale 1:10

Reverse printed pattern with white-grey fades over 'brushed' effect background. 0% vision through.



700mm x 1400mm



700mm x 1400mm



700mm x 1400mm



Client

Southern Co-op

Location

Hawthorn Rd

Drawing

001-088-109

Revision

A

SCALE	SHEET SIZE	DRAWN	CHKD	DATE
1:20	A3	NRM	ML	09/07/18

✉

Key2 Group

Unit C4,
Hazleton Intchnge
Lakesmere Road
Horndean
PO8 9JU

📞

08450 55 44 33

✉

info@key2uk.com

🌐

www.key2uk.com

THIS DRAWING IS THE COPYRIGHT OF THE KEY2 GROUP AND MAY NOT BE COPIED, ALTERED OR REPRODUCED IN ANY FORM, OR PASSED TO A THIRD PARTY WITHOUT THE WRITTEN CONSENT OF THE KEY2 GROUP.

DIMENSIONS SHOULD BE CHECKED AND VERIFIED ON SITE AND ANY DISCREPANCIES SHOULD BE REPORTED TO THE DESIGNER.

DO NOT SCALE FROM THIS DRAWING, EXCEPT FOR PLANNING PURPOSES. USE FIGURED DIMENSIONS ONLY.

IF IN DOUBT ASK FOR CONFIRMATION

ARUN DISTRICT COUNCIL BR/196/18/A