


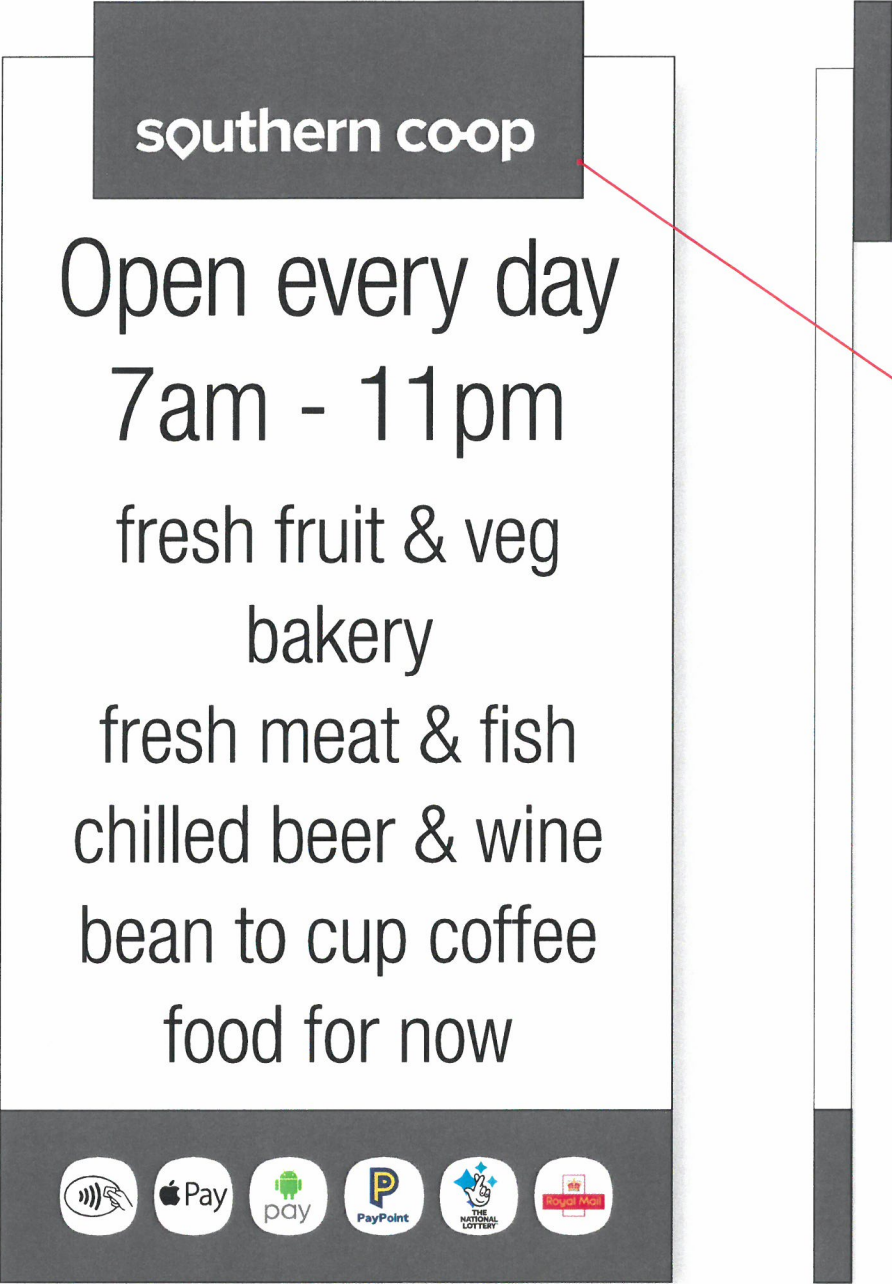

3mm aluminium composite box,
grey PMS 425c bolted to face of sign
w800 x h320 x d30 mm

900mm x 1700mm
Digitally printed SAV applied to pan sign with 30mm returns.



Client

Southern Co-op

Location

Hawthorn Rd

Drawing

Revision

001-088-106

A

SCALE	SHEET SIZE	DRAWN	CHKD	DATE
1:10	A3	NRM	ML	09/07/18

Key2 Group
Unit C4,
Hazleton Intchng
Lakesmere Road
Horndean
PO8 9JU

08450 55 44 33
 info@key2uk.com
 www.key2uk.com

THIS DRAWING IS THE COPYRIGHT OF THE KEY2 GROUP AND MAY NOT BE COPIED, ALTERED OR REPRODUCED IN ANY FORM, OR PASSED TO A THIRD PARTY WITHOUT THE WRITTEN CONSENT OF THE KEY2 GROUP. DIMENSIONS SHOULD BE CHECKED AND VERIFIED ON SITE AND ANY DISCREPANCIES SHOULD BE REPORTED TO THE DESIGNER. DO NOT SCALE FROM THIS DRAWING. EXCEPT FOR PLANNING PURPOSES, USE FIGURED DIMENSIONS ONLY. IF IN DOUBT ASK FOR CONFIRMATION

