



drop kerb

1021 3E2
32 GROSVENOR GARDENS

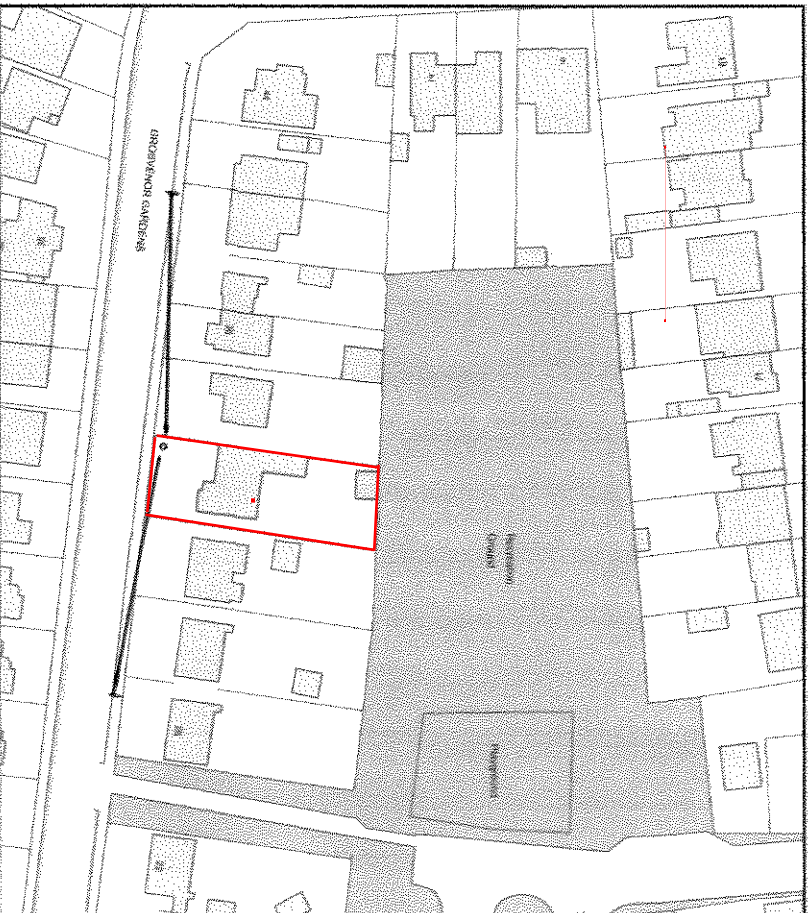

0 50
Metres

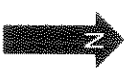


Plan Produced for: peter walker

Date Produced: 24 Aug 2020


Plan Reference Number: TORCM20237096121436

Scale: 1:1250 @ A4

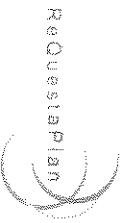

drop kerb

Plot 21 3E2
32 SLOVEND GARDENS


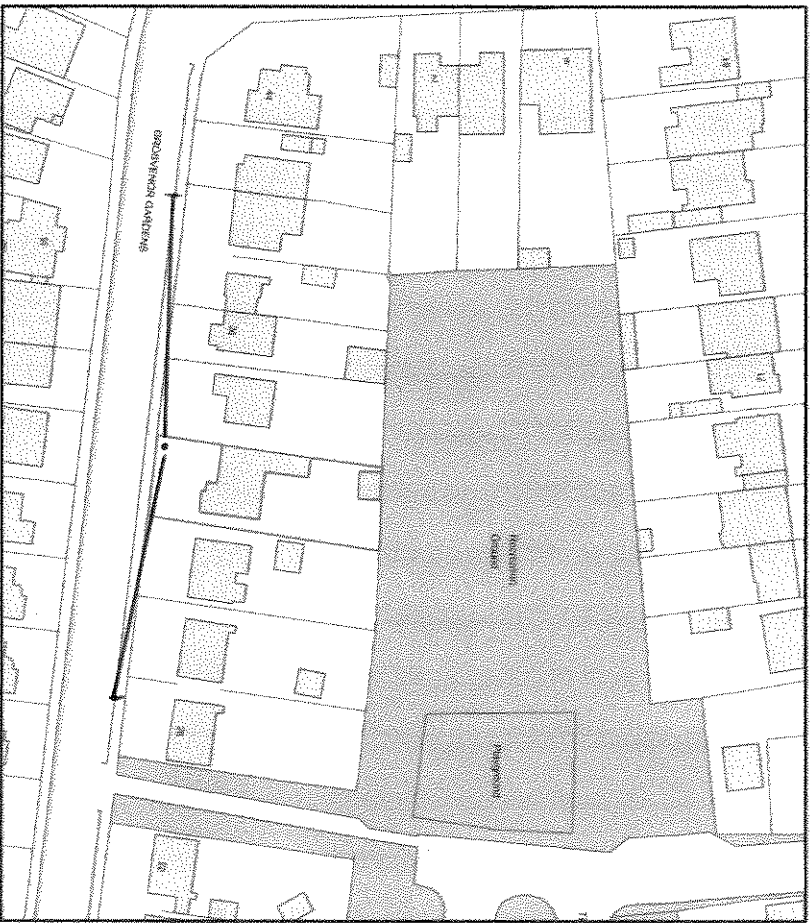


Plan Produced for: peter walker

Date Produced: 24 Aug 2020


Plan Reference Number: TCRQM20237095121436

Scale: 1:1250 @ A4

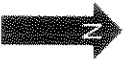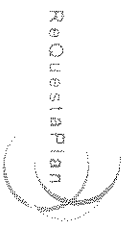

drop kerb

Plot 21 3E2
22 Grosvenor Gardens

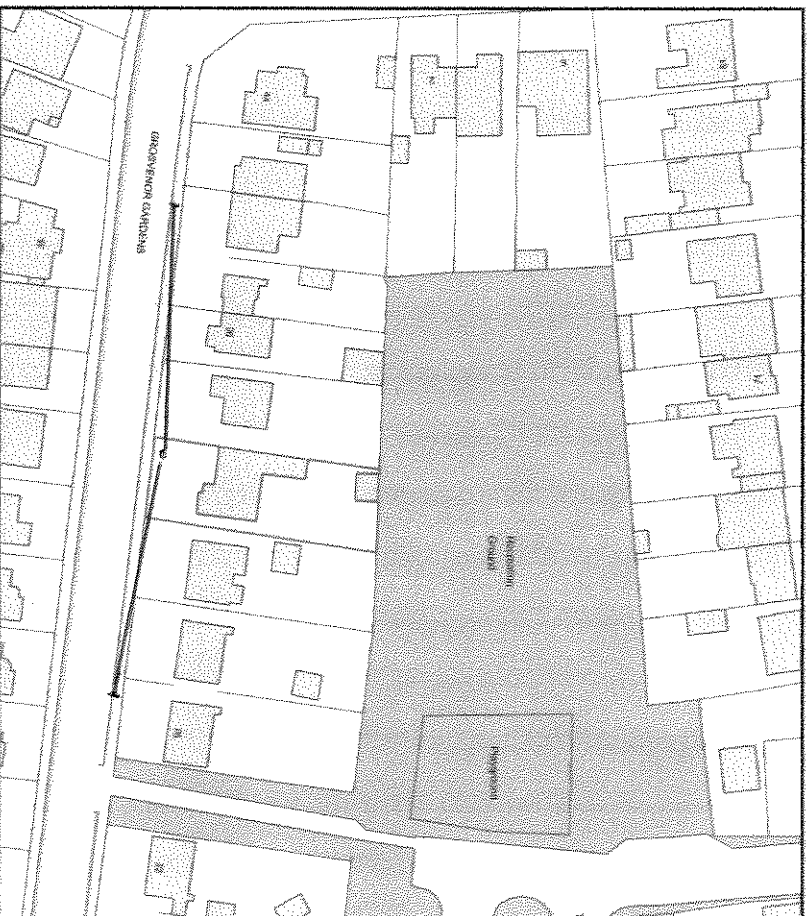


Plan Produced for: **peter walker**

Date Produced: 24 Aug 2020


Plan Reference Number: TORQM20237095121436

Scale: 1:1250 @ A4

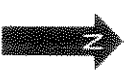

drop kerb

Plot 21 3E2
32 Grosvenor Gardens

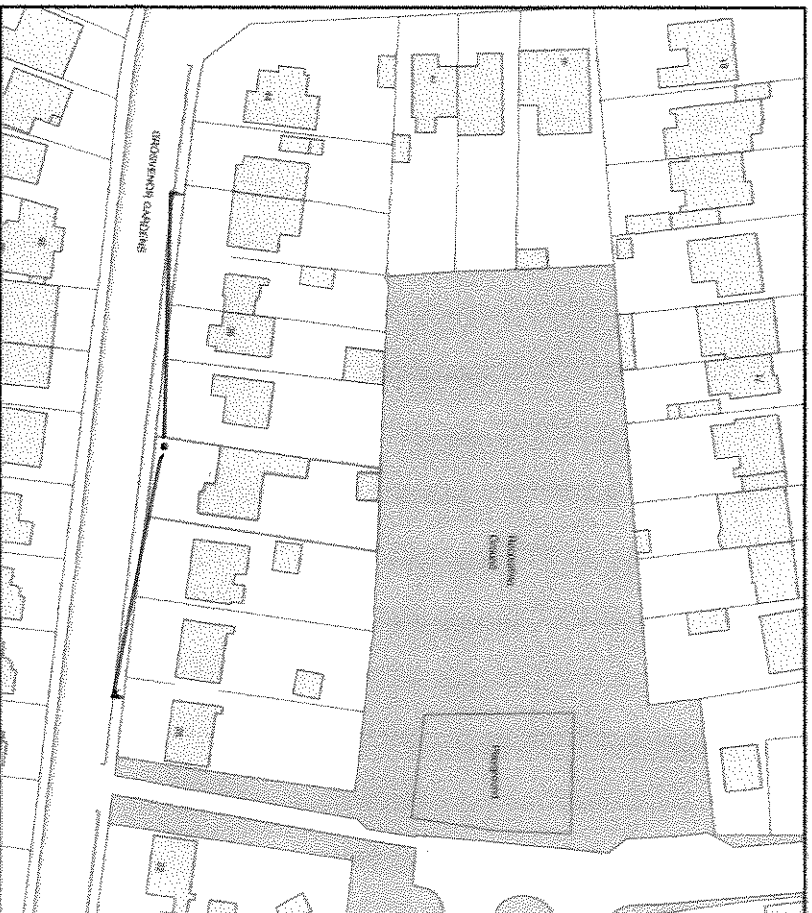


0 50
Metres

Plan Produced for: peter walker

Date Produced: 24 Aug 2020

Plan Reference Number: TORQM20237095121436

Scale: 1:1250 @ A4

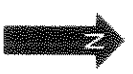

32 CREVENOR GARDENS

ROADWAY

2030mm

2600mm

PROPOSED DRIP KERB
POSITION

PRESENT DRIP KERB
POSITION

2440mm

NEIGHBOURS PROPERTY


BOUNDARY WALL

DAVEWAY ENTRANCE

3600mm

DIVIDING
WALL

SCALE 1:20. METRES

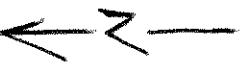

32 PROSVENOR GARDENS

ROADWAY

2030mm

2600mm

PROPOSED DRIP KERB
POSITION

PRESENT DRIP KERB
POSITION

2440mm

NEIGHBOURS PROPERTY


BOUNDARY WALL

DAVEWAY ENTRANCE

3600mm

DIVIDING
WALL

SCALE 1:20. METRES

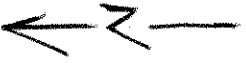

32 PRESIDENT GARDENS

ROADWAY

2030mm

2600mm

PROPOSED DRIP KERB
POSITION

PRESENT DRIP KERB
POSITION

DAVEWAY ENTRANCE

3600mm

2440mm

NEIGHBOURS PROPERTY

BOUNDARY WALL

DIVIDING
WALL

SCALE 1:20. METRES



32 PRESVENDOR GARDENS

ROADWAY

2030mm

2600mm

PROPOSED DROP KERB

POSITION

PRESERV DROPP KERB
POSITION

2440mm

NEIGHBOURS PROPERTY

BOUNDARY WALL

DAVEWAY ENTRANCE

3600mm

DIVIDING
WALL

SCALE 1:20. METRES

