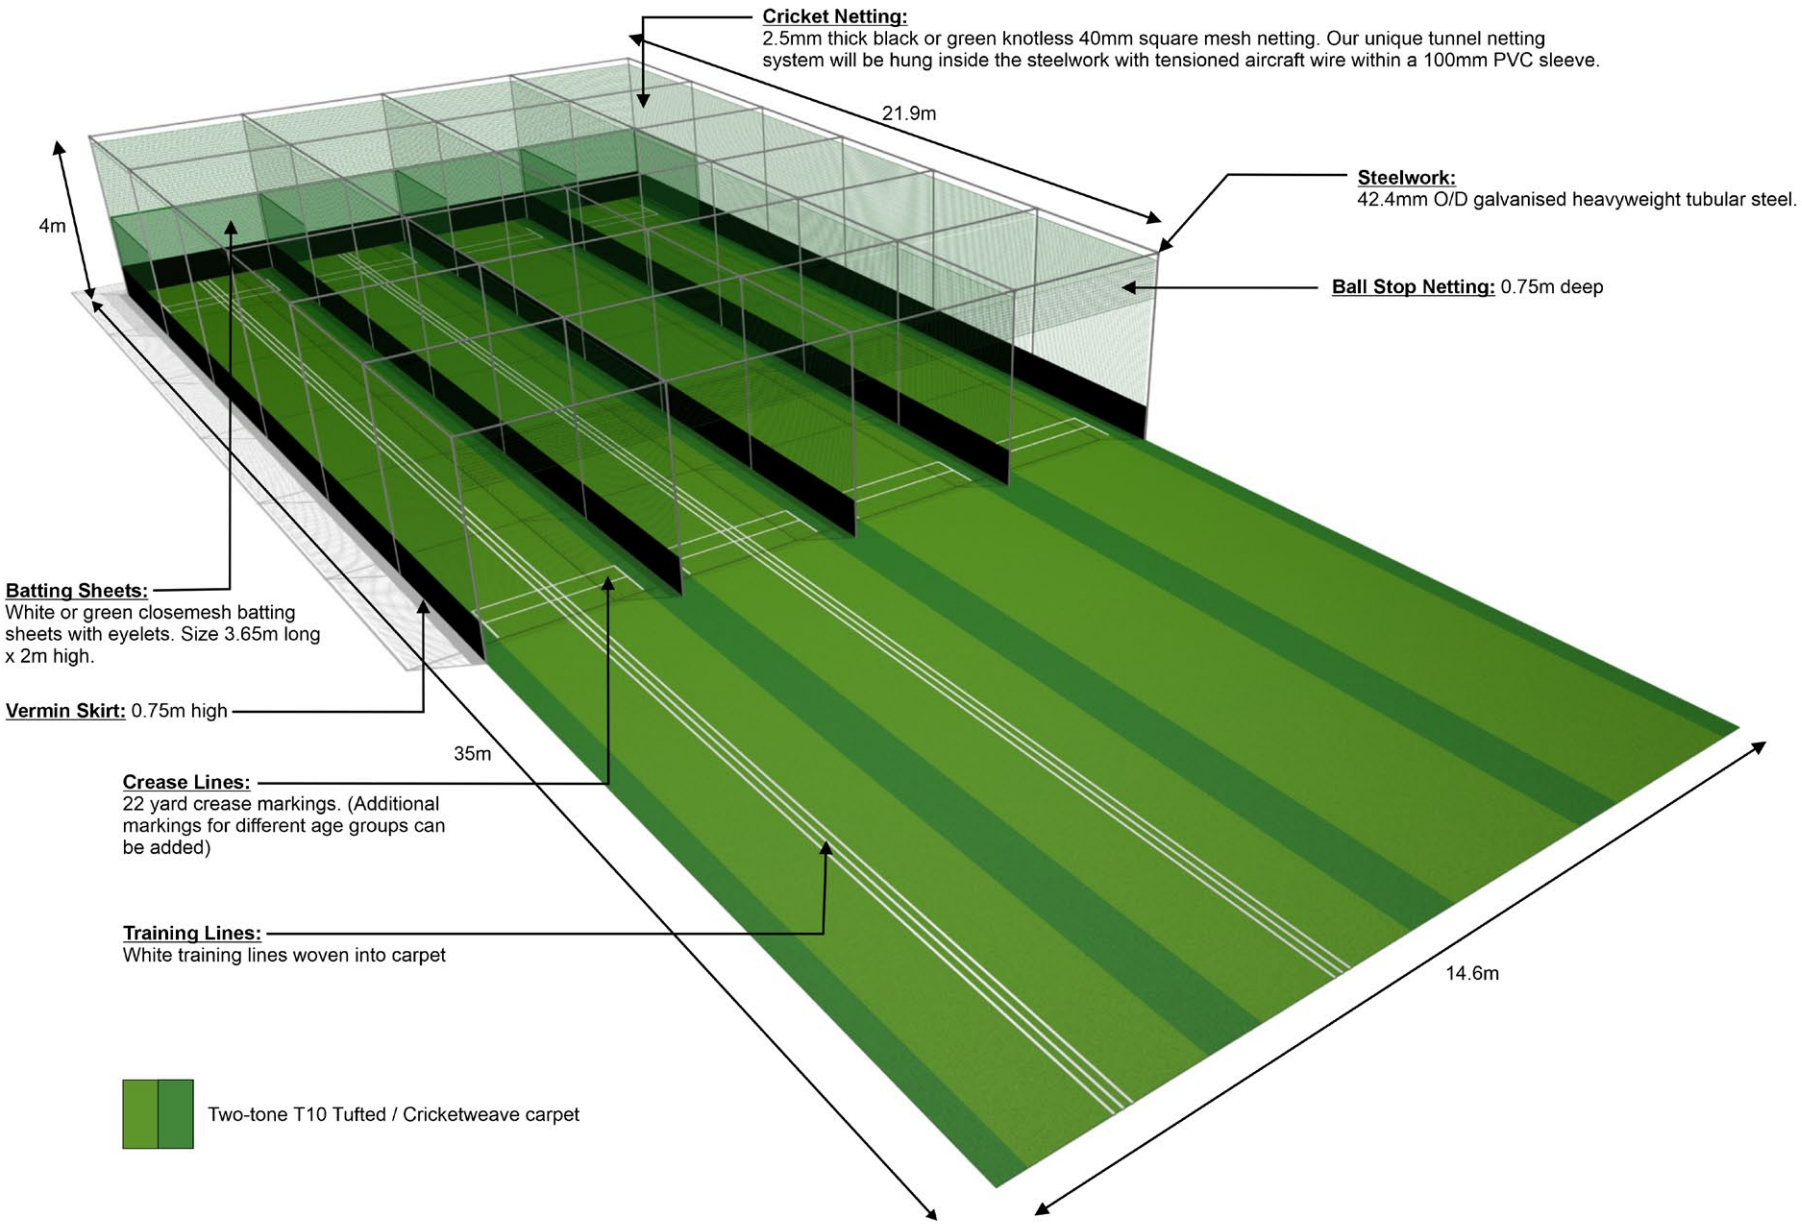The Regis School- Four lane practice facility, two-tone T10 Tufted / Cricketweave carpet