
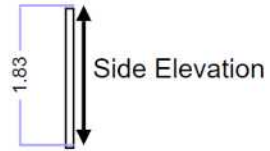


Scale 1 : 100 1 cm =1m

Treated soft wood 6' close board fence panel

38 Victoria Drive

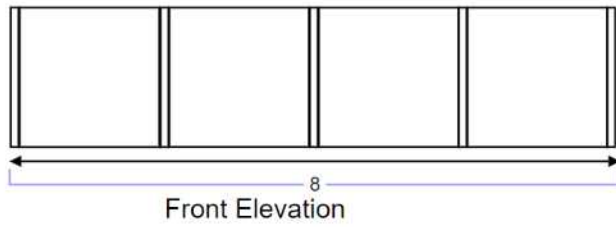

Scale Bar 1 cm = 1m 1:100

