

2013

FEDERAL CROCK
Wall cladding
in a new alloy



by possibilities
effect, from
anks to
placed planks.



Marley Eternit has built up authoritative experience and knowledge in the field of fibre cement materials.

Environmental product declarations and application guidelines are available from the Technical Advisory Service Tel: 01283 722588.



> ROT-RESISTANT

Water and frost-resistant. Unaffected by fungi and vermin.

> RETAINS ITS FORM

Does not soften, does not deteriorate.

> FIRE-RESISTANT

Non-flammable and resistant to spread of fire.

> MAINTENANCE-FRIENDLY

Does not require after-treatment (coating) in the course of time.

> NATURAL RAW MATERIALS

Cement, sand, lime, cellulose, and natural additives.

Contains no harmful substances.

> ENERGY-SAVING WALL

Optimum protection against damp.

No cold bridges, cooling effect in prevents internal condensation.

CEDRAL CLICK COLOUR PALETTE

C01 White

C02 Beige



C07 Cream White

C18 Slate Grey

CEDRAL CLICK CLASS



CEDRAL CLICK UNIQUE ASSEMBLY SYSTEM

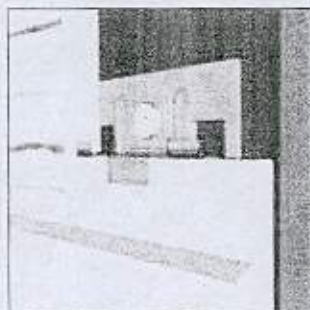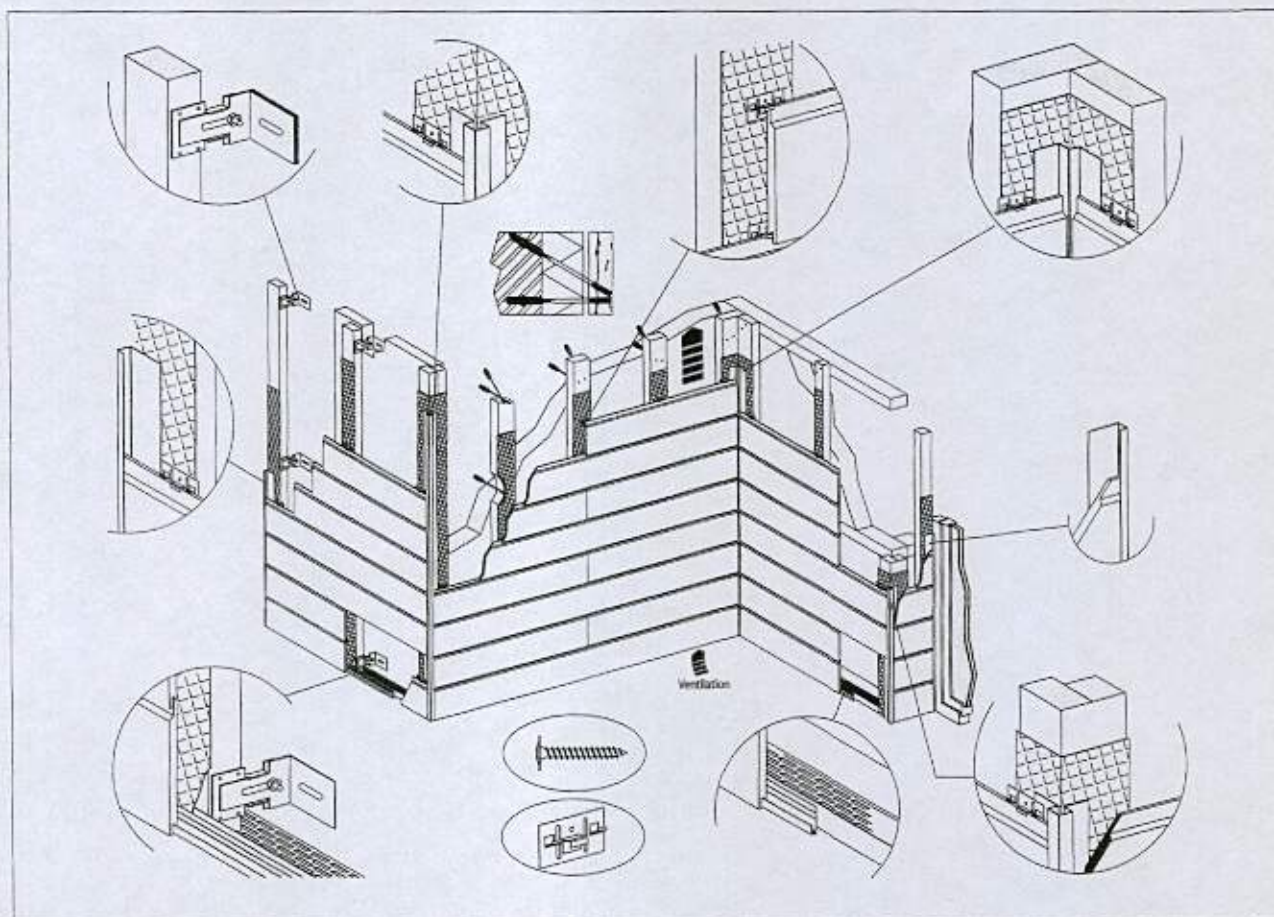

1. BEARING STRUCTURE

Vertical wooden support battens are placed at 600mm intervals.

2. SHORTENING OF THE STRIPS


The method of cutting is dependent on the amount there is to be done. It is possible to cut the planks with a handsaw, an electric jigsaw or a circular saw.

3. CORNER SOLUTIONS

Marley Eternit can supply an extensive range of trims and accessories - a complete solution for your external wall.

4. FIXING

The Cedral Click planks are placed flush against each other and fixed at 60cm intervals using stainless steel clips. There are ventilation openings on the upper and under sides.

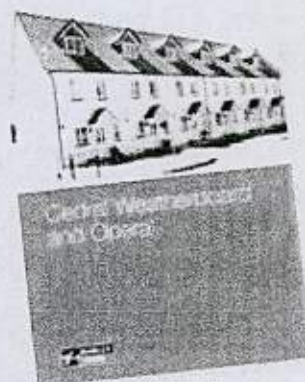

Cedral is also available in a shiplap finish. For more details please call 01283 722588 and request a copy of the Cedral Weatherboard brochure.

For further information, please contact
Tel 01283 722588 Fax 01283 722219 E-mail info@marleyeternit.co.uk
www.marleyeternit.co.uk

Marley Eternit Limited, Lichfield Road, Branston, Burton-on-Trent, DE14 3HD



ete complete