


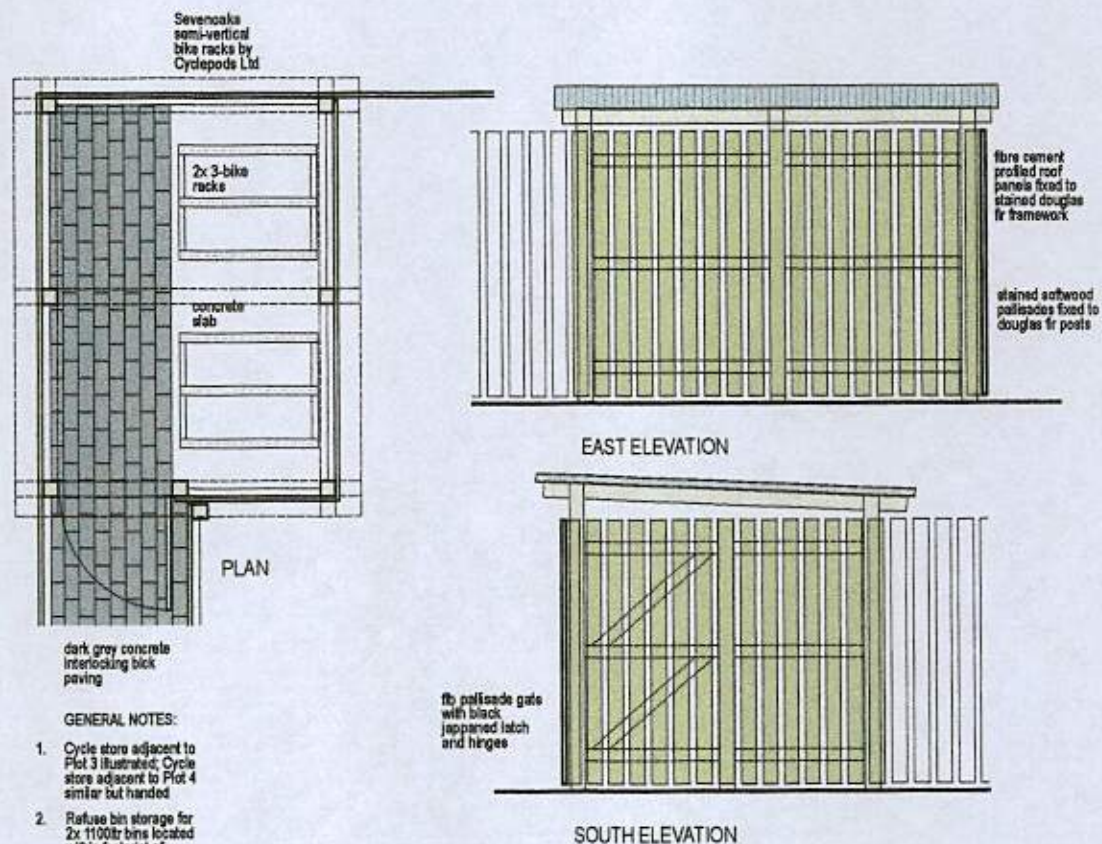

Client:
Keebee Marine Developments Ltd

Project:
Conversion of Care Home
3 Marine Drive West
Bognor Regis PO21 2QA
Title:

Cycle Store
Scheme Design: Plan / Elevations
Discharge of Planning Condition

Drawing: Revision: Scale: Date:
317.P01 1:50 08.13

Richard Lowe
Architecture
1 01402 56 1927
2 01402 592940
3 richard.lowe@richardlowe.co.uk

The Workshop
Jenny Green Lane
Barnstaple
Alton
Worcestershire
WR14 3SD