


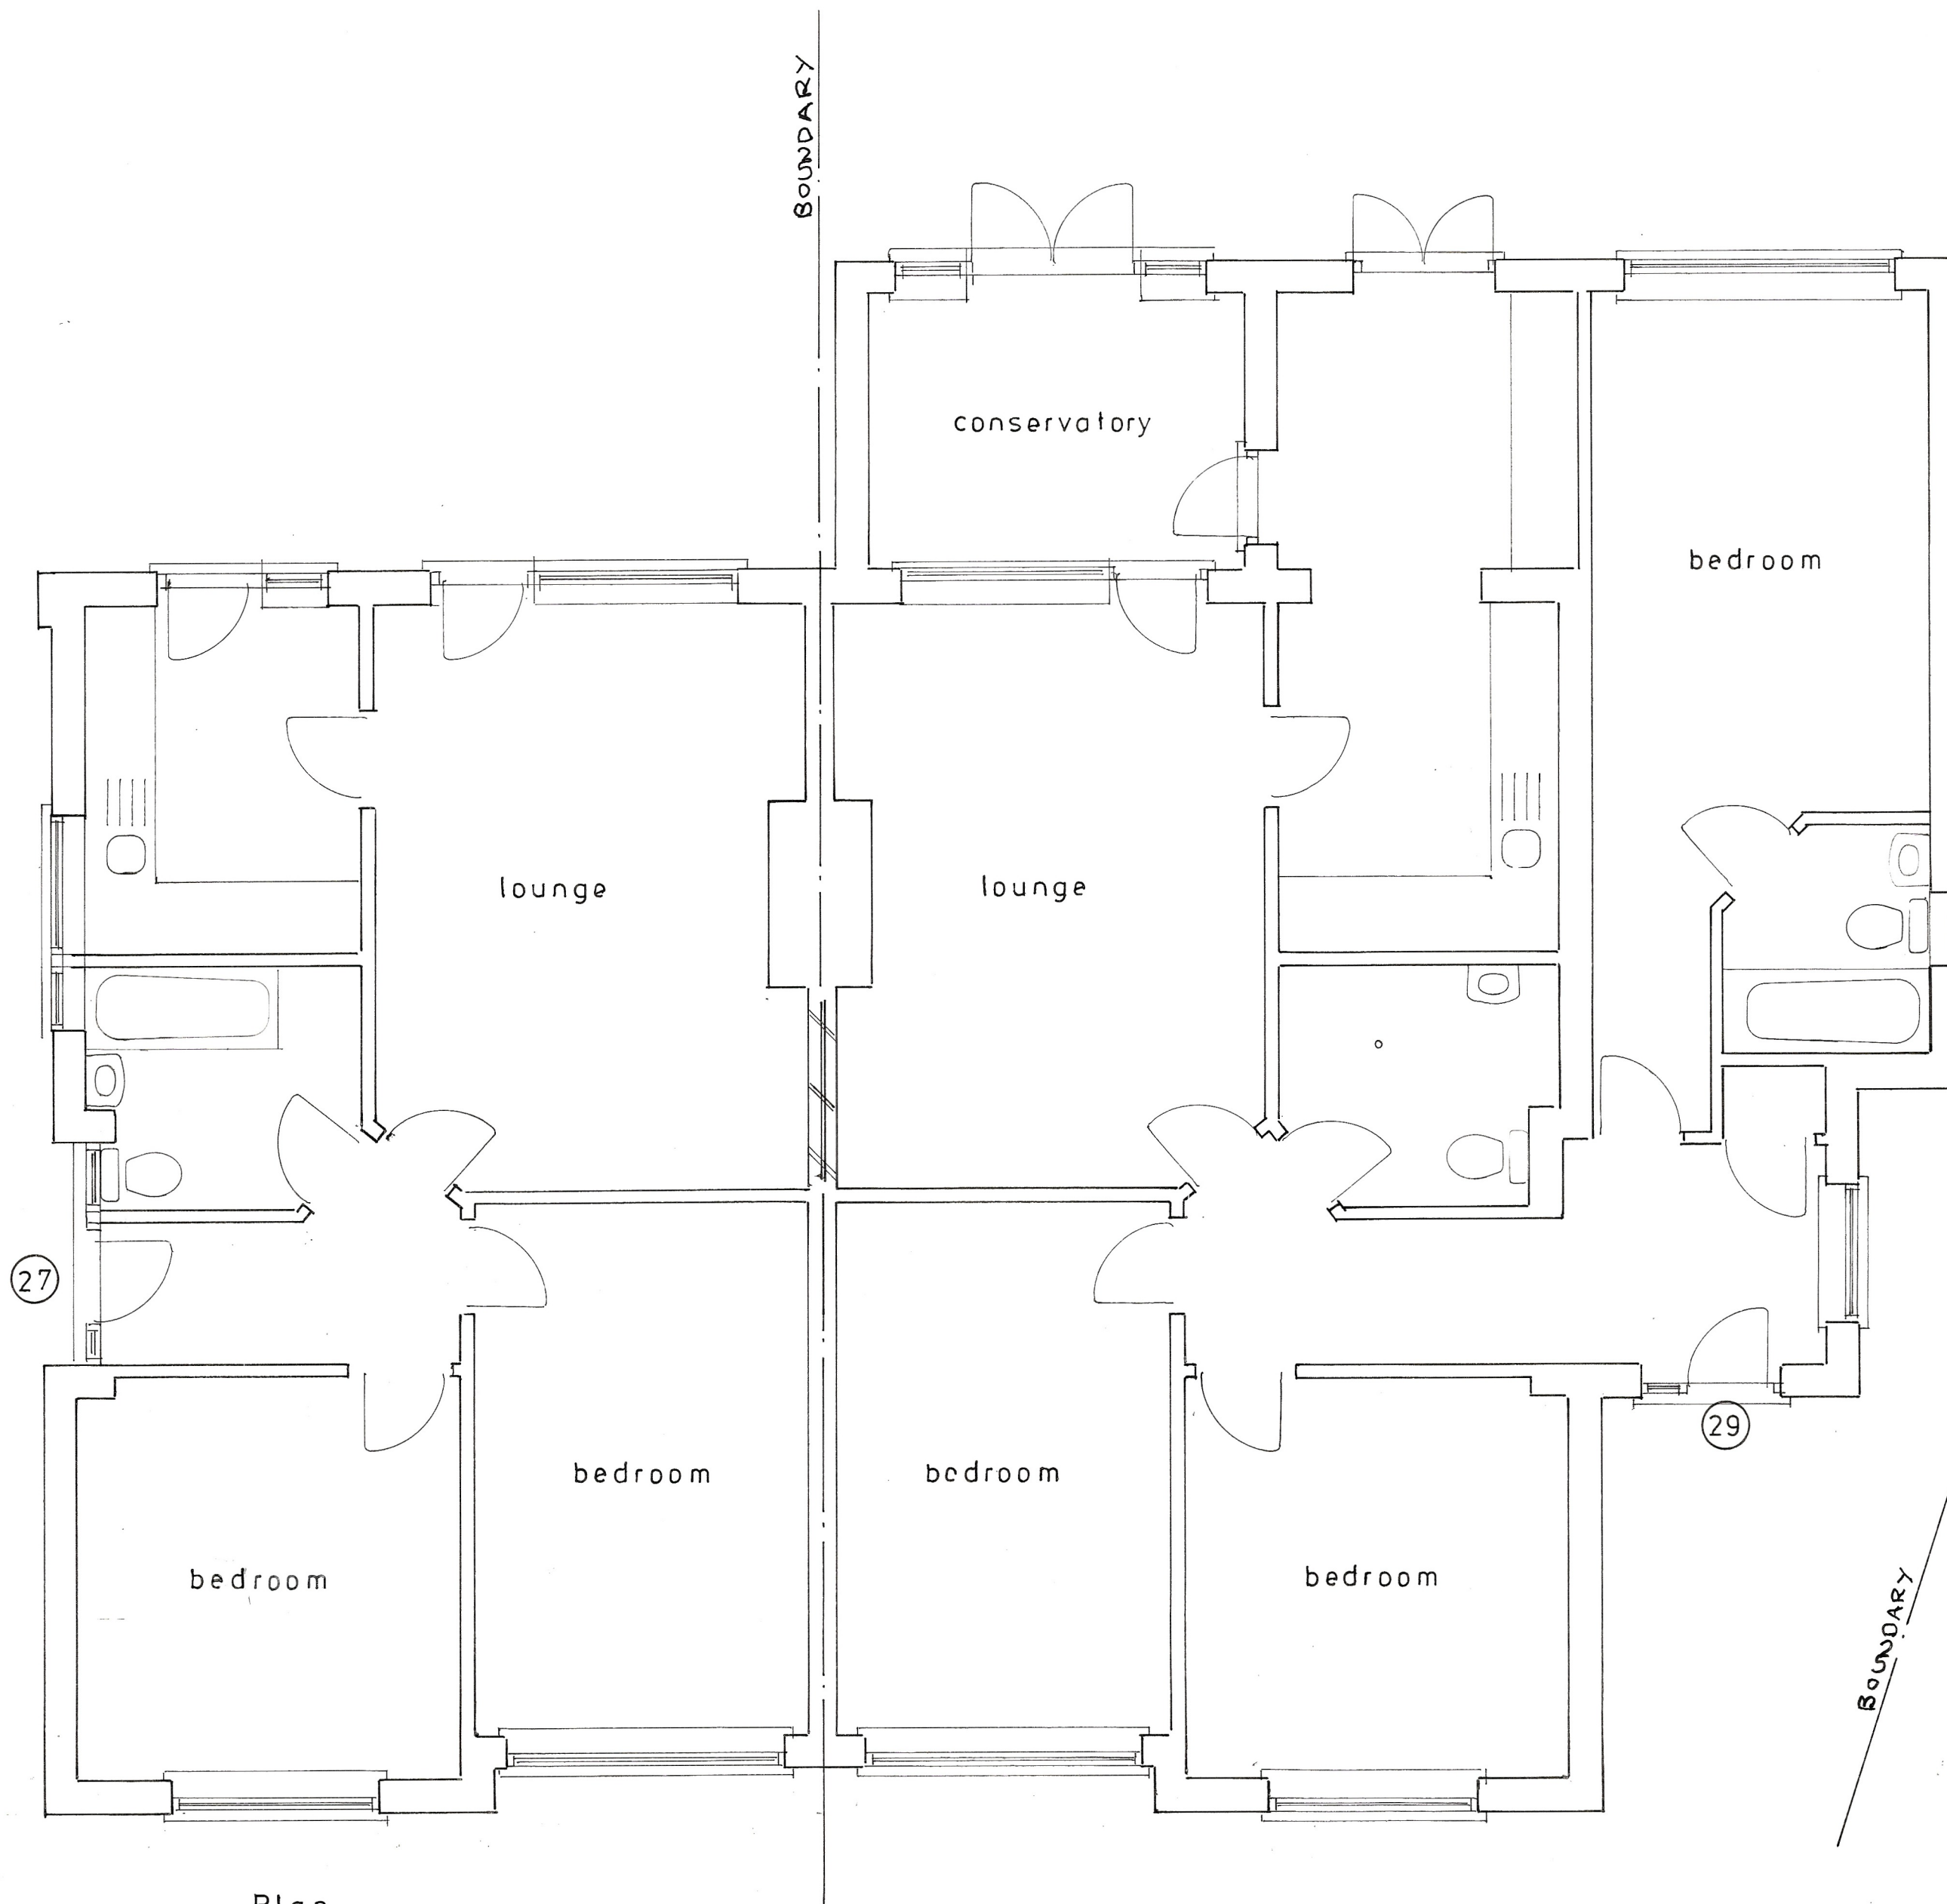

Proposed

Plan
1 : 50

PROPOSED RE-ESTABLISHMENT OF DWELLING TO FORM FORMER SEMI-DETACHED UNITS
AT 27 & 29, HIGHCROFT CRESCENT, BOGNOR REGIS FOR MR. & MRS. C. WALLER.

sheet 1 of 3

Bryan Butcher
Rainbow Cottage
Nyetimber Lane PO21 3JX
01243 266871
07973 233442
bryan.butcher@btinternet.com
www.bryanbutcher.com